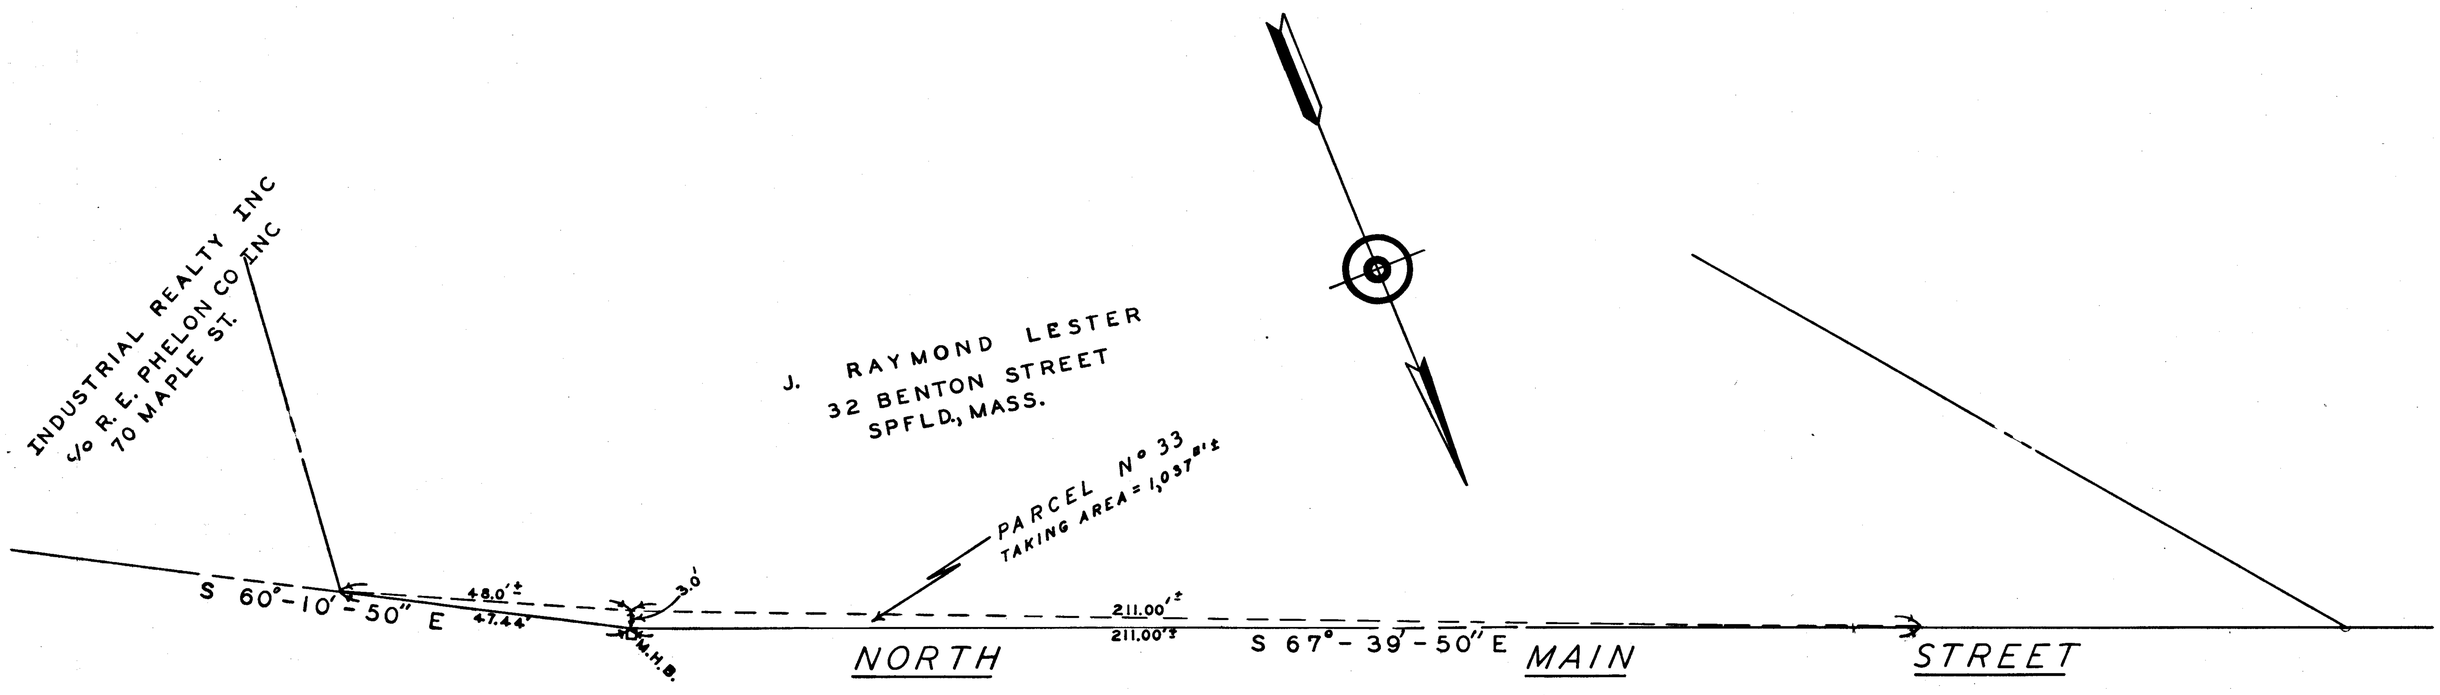

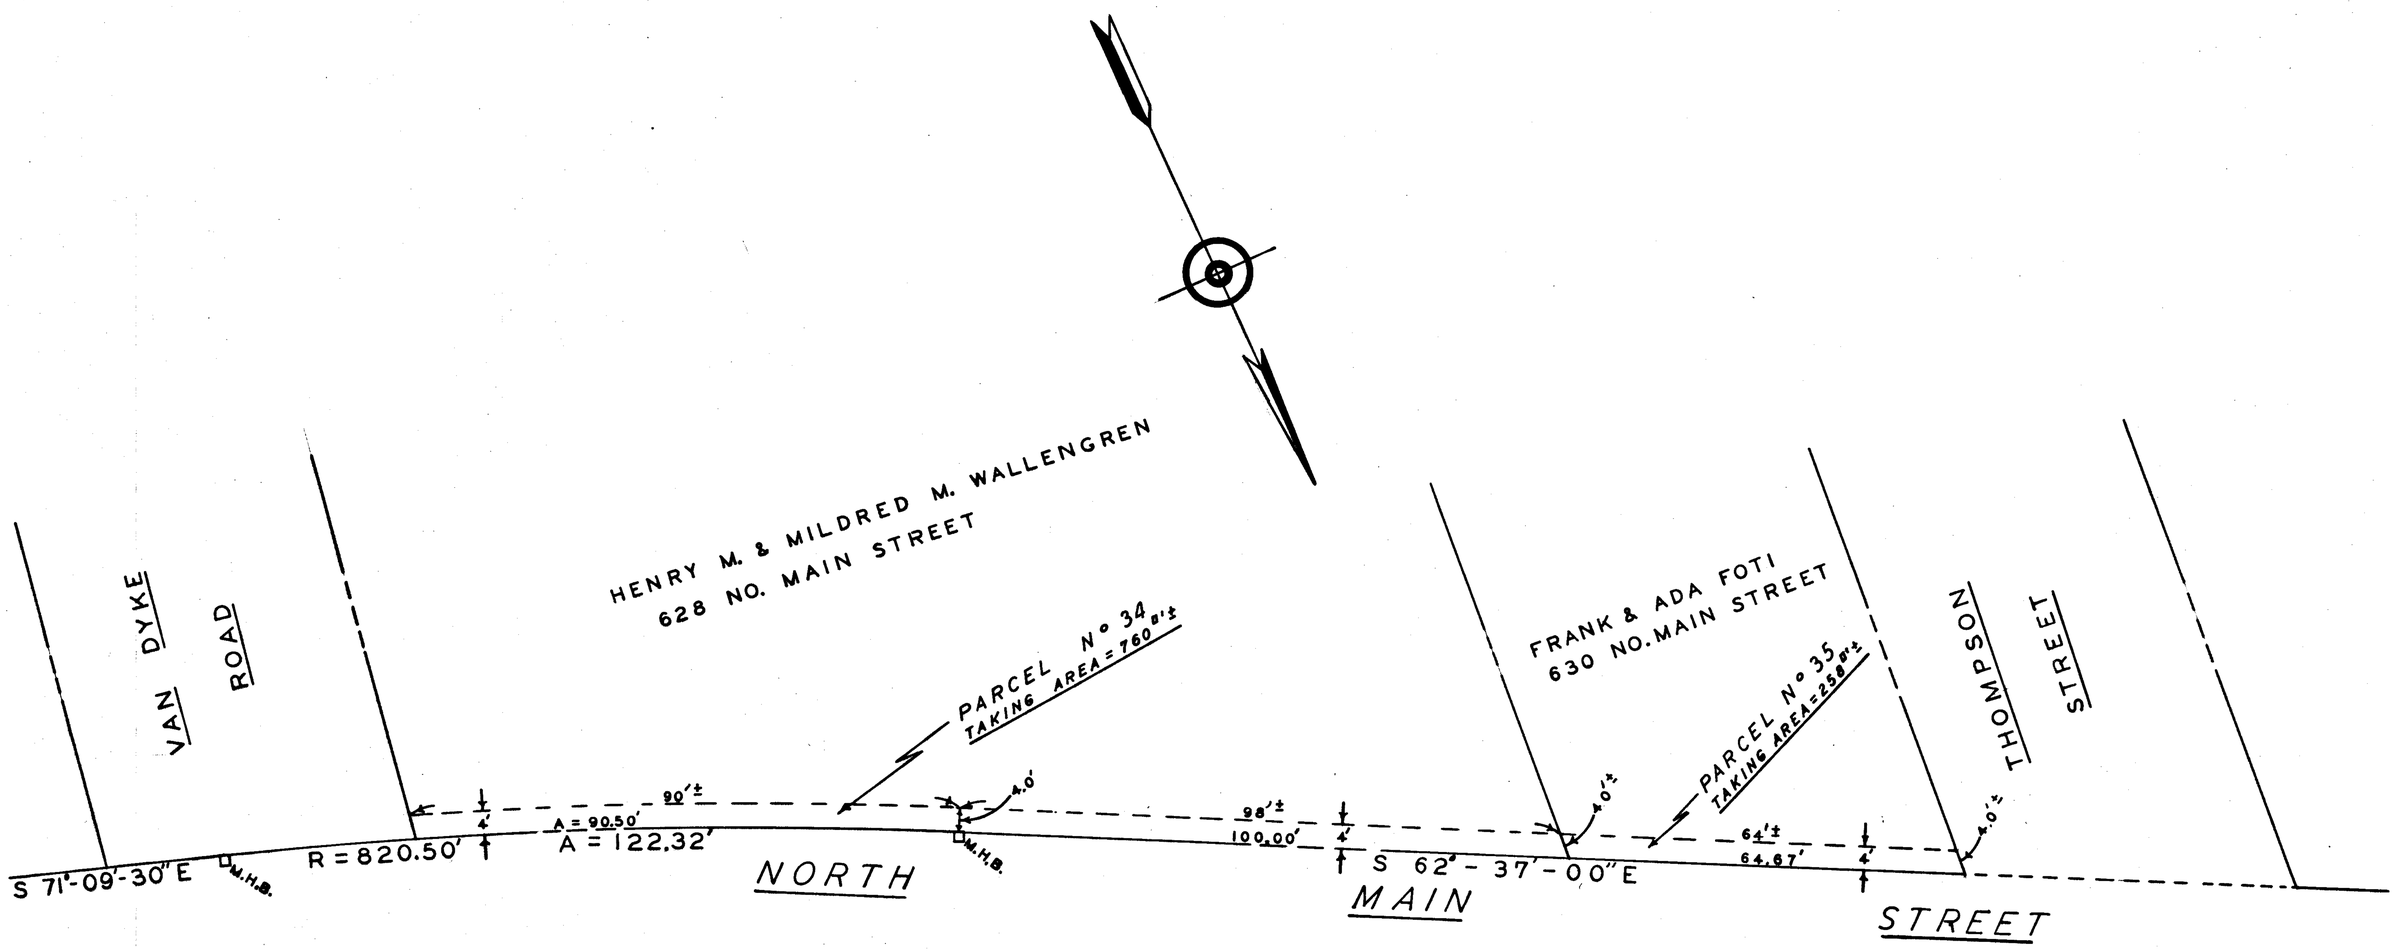

THIS PLAN DOES NOT CONSTITUTE A SUBDIVISION, THEREFORE APPROVAL UNDER THE SUBDIVISION LAW NOT REQUIRED.

EAST LONGMEADOW PLANNING BOARD

CHAIRMAN

DATE: July 6 1964

PLAN SHOWING EASEMENTS
FOR SIDEWALK PURPOSES

NORTH MAIN STREET

EAST LONGMEADOW — — — — MASSACHUSETTS

DEPT. OF PUBLIC WORKS A. A. MELIEN, ENG.

SCALE: 1" = 20' — — — — MARCH, 1964

E-69

SHEET III OF III