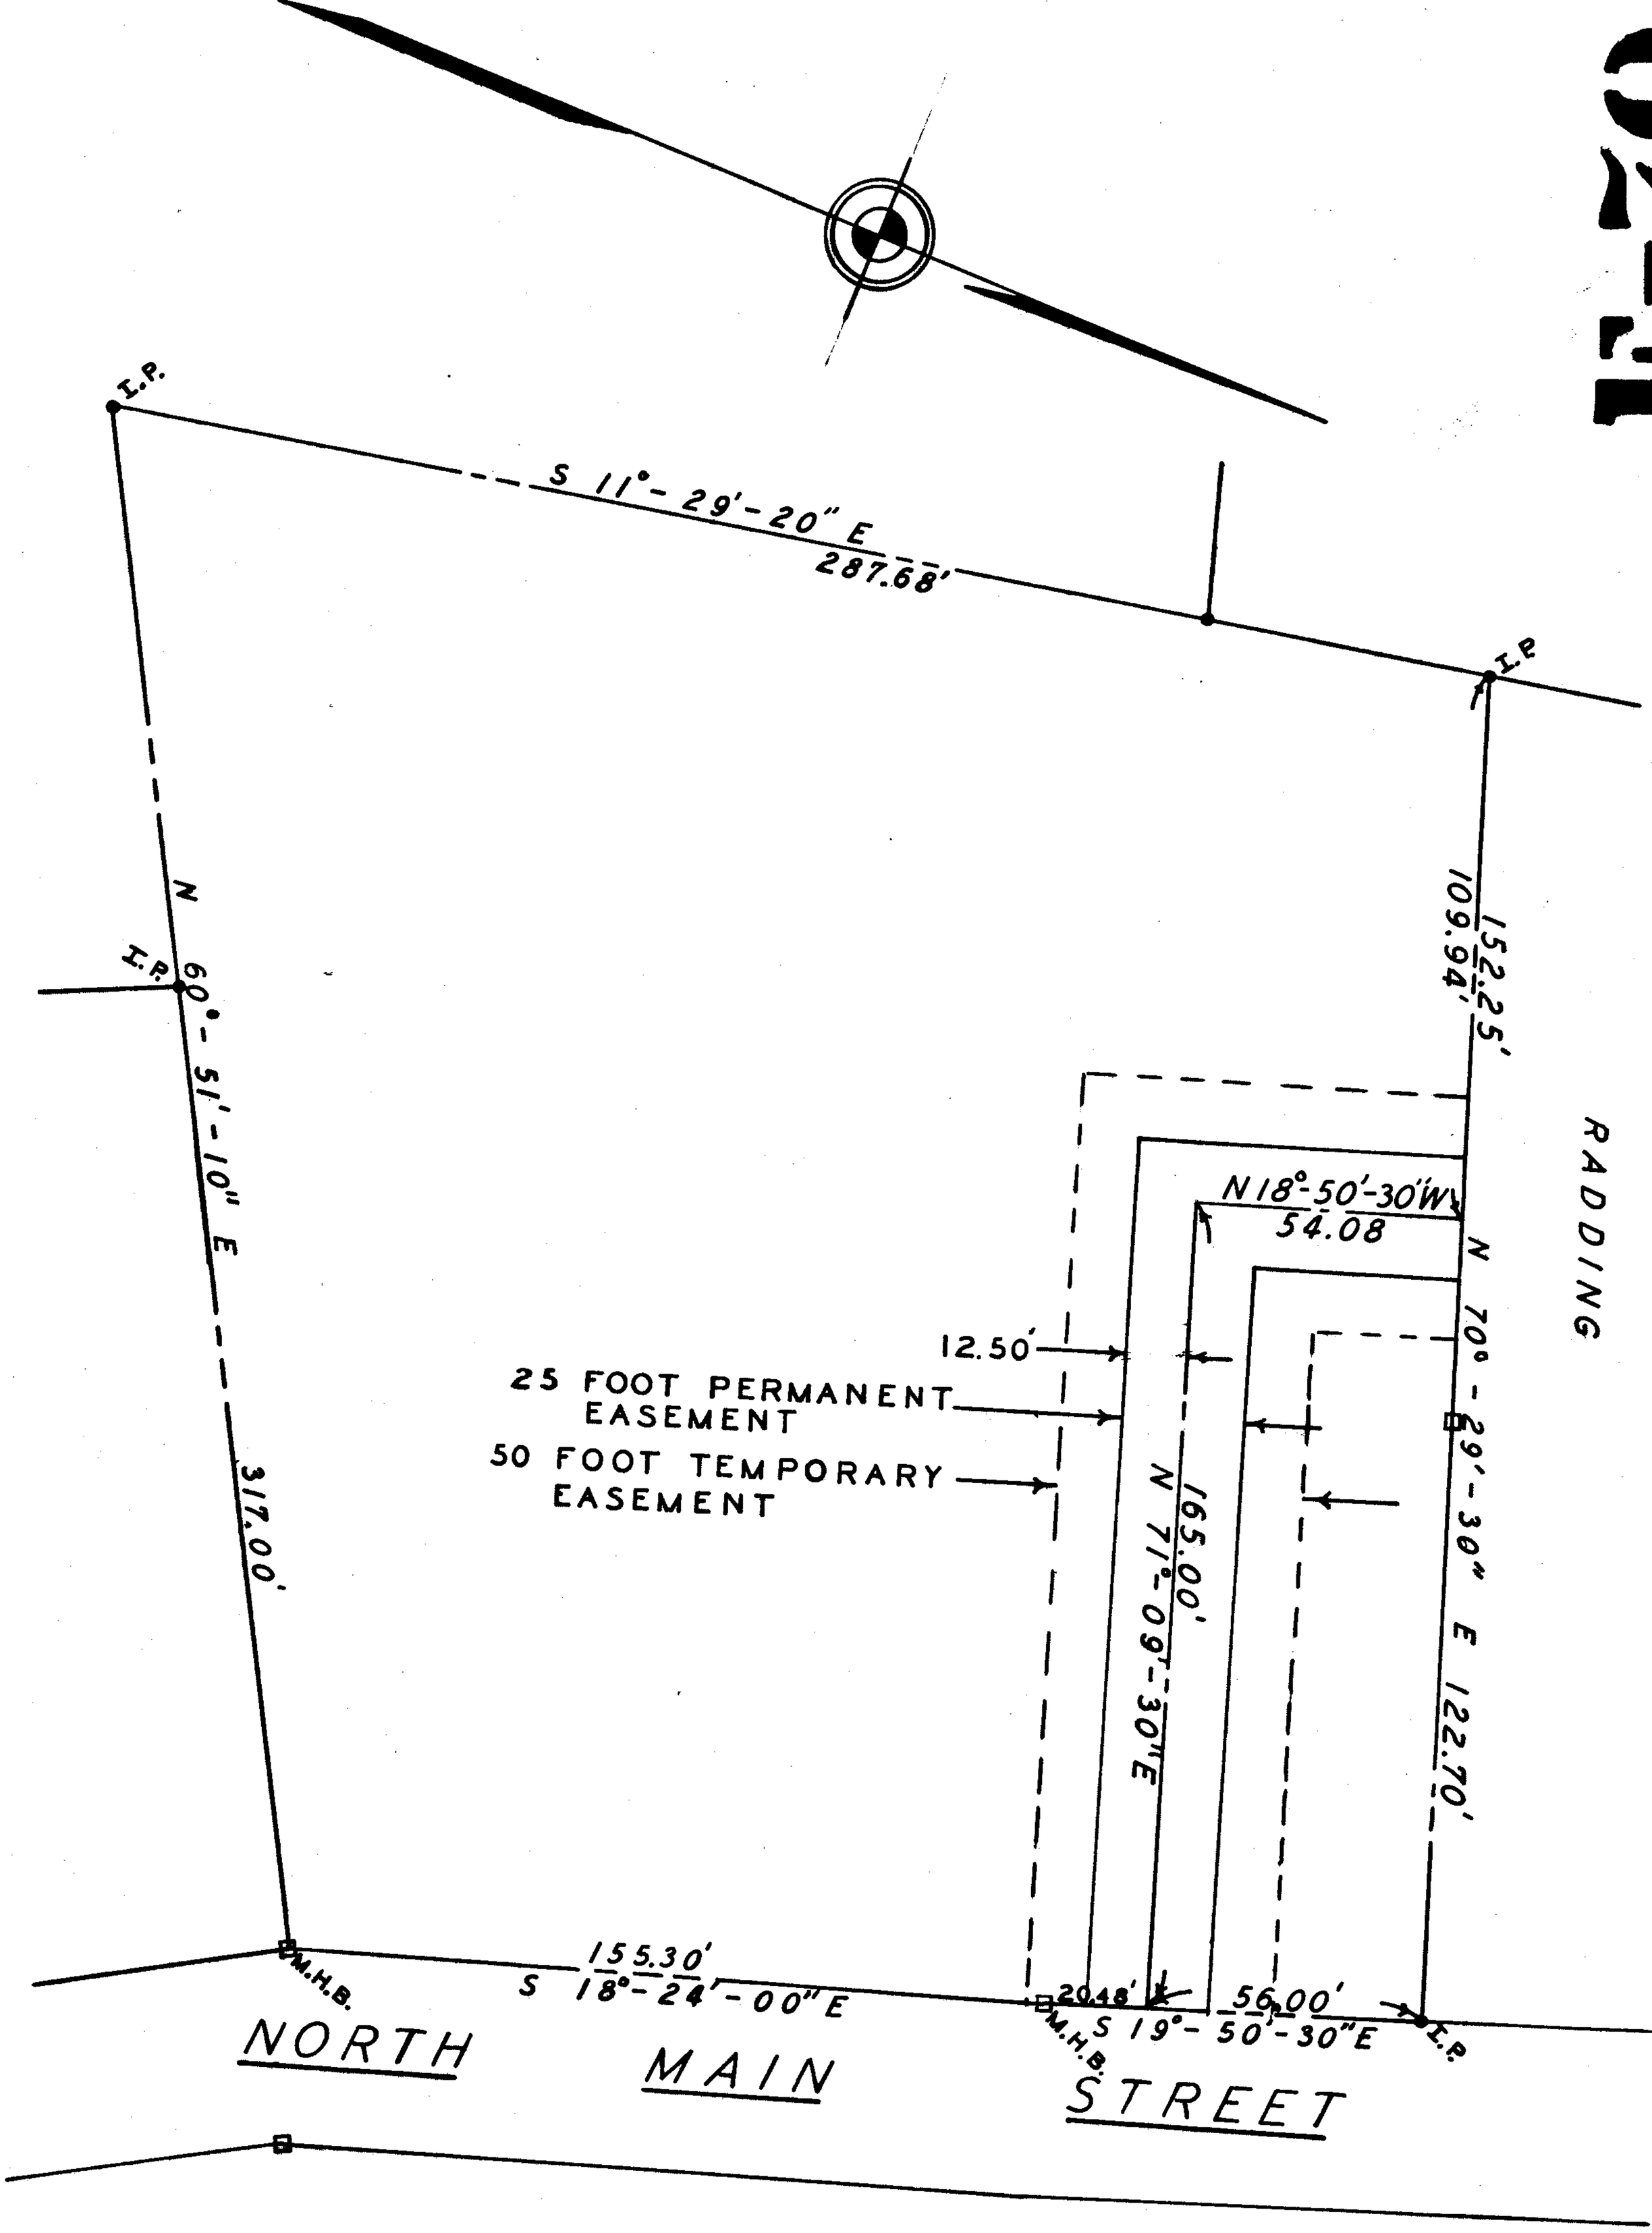

PLAN SHOWING EASEMENT FOR DRAINAGE PURPOSES

PROPERTY OF

S. & G. FINANCE CORP.

DEPT. OF PUBLIC WORKS — A. A. MELIEN, ENG.
TOWN OF EAST LONGMEADOW — MASS.
SCALE: 1"=40' — MARCH, 1964