.E SHEET

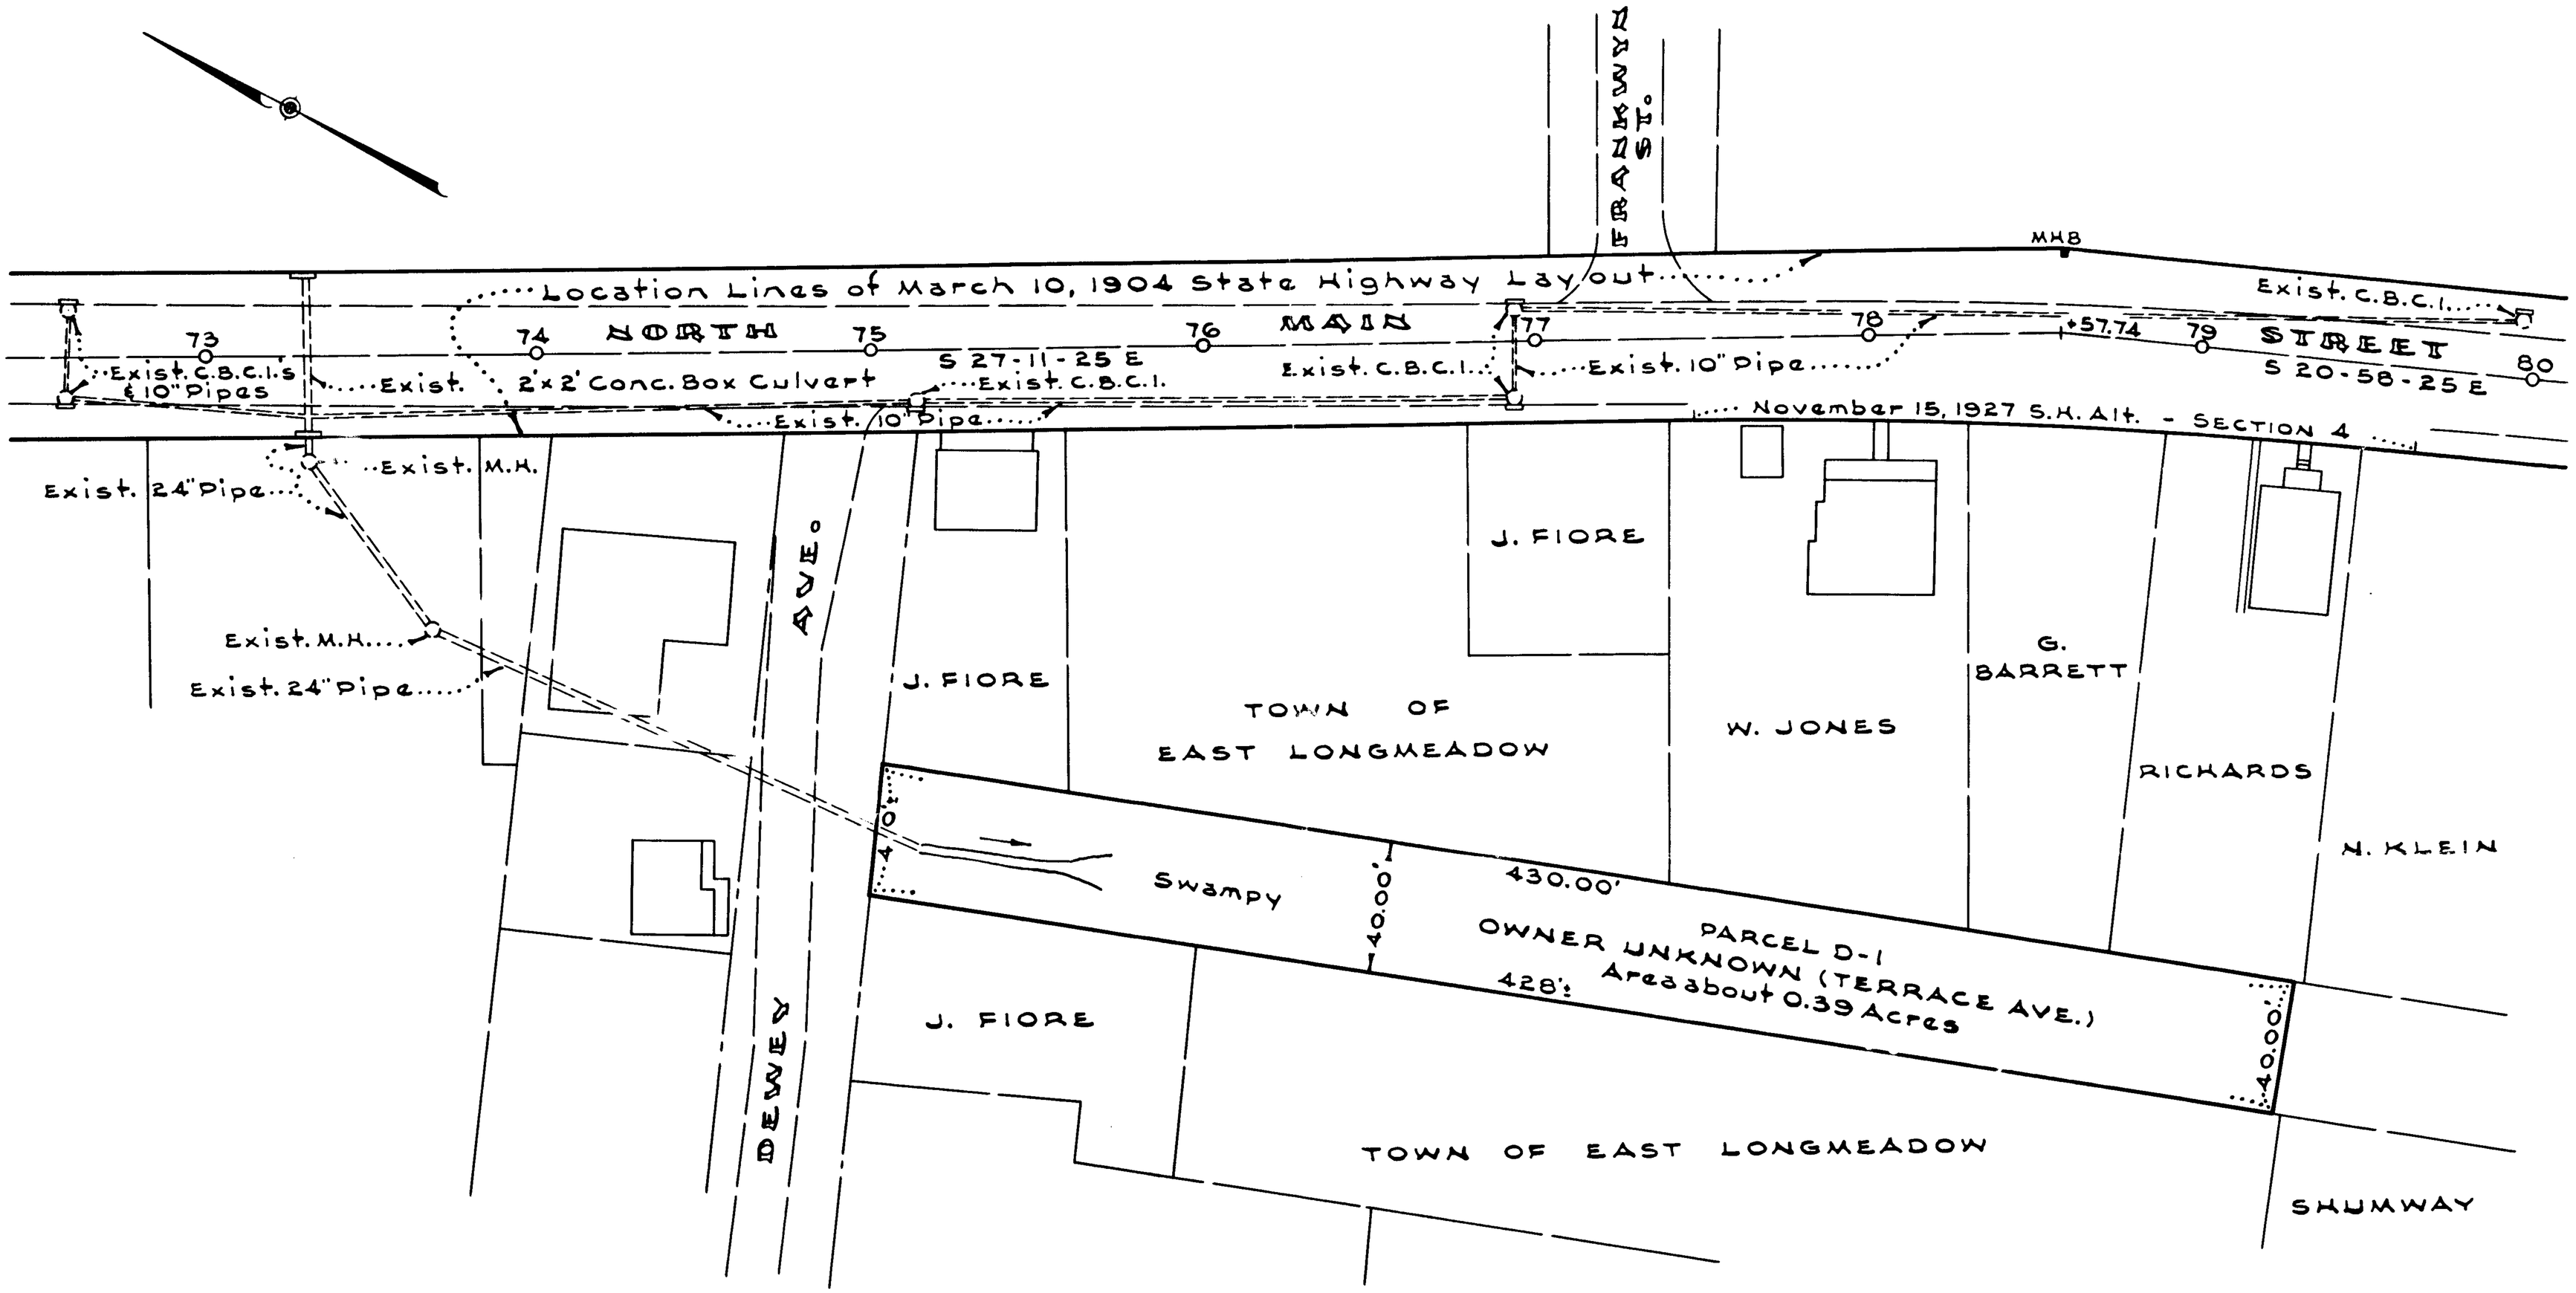

Approved: October 7, 1958

A. N. D. Mitch

Fred B. Dole

Lewis F. Fitz

Mass. Dept. of Public Works

The Commonwealth of Massachusetts

PLAN OF ROAD IN THE TOWN OF

EAST LONGMEADOW

HAMPDEN COUNTY

Showing location of Easement for Drainage Purposes taken by the Department of Public Works

OCTOBER 7, 1958

Scale: 40 feet to the inch

E. J. McCart & Co

Chief Engine