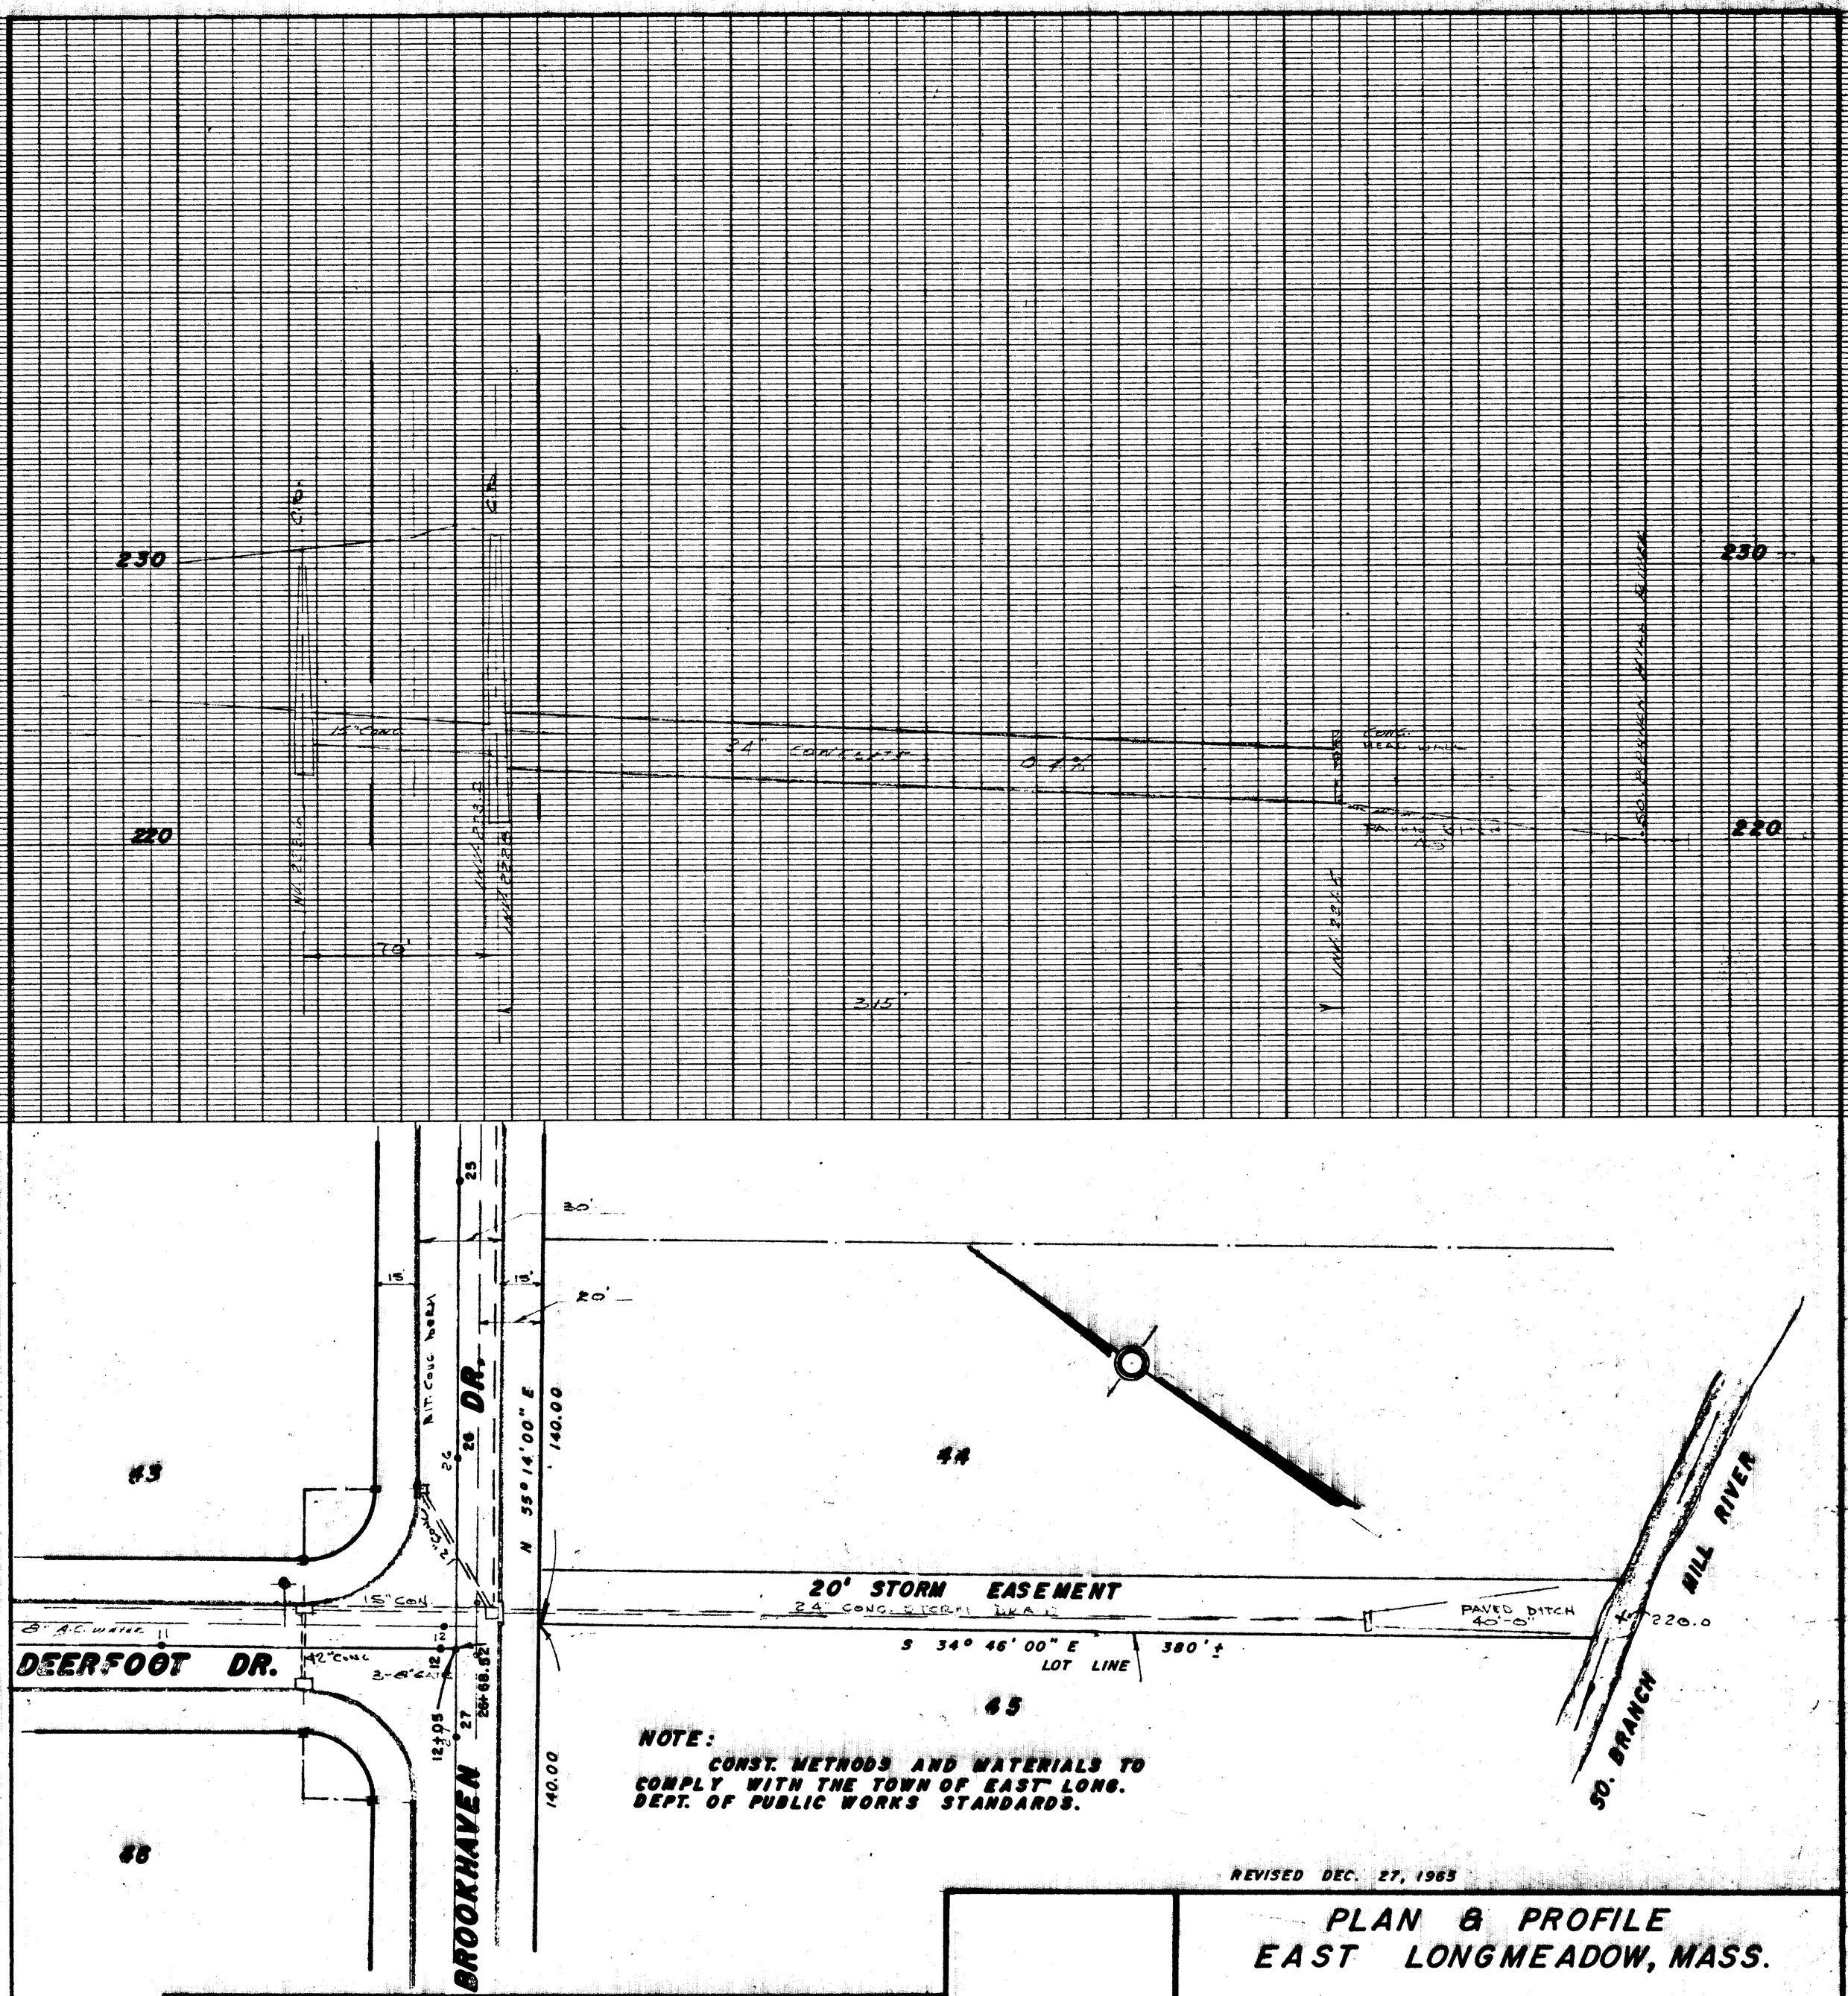
230
220
15" CONC
24" CONCRETE
0.1%
70'
315'
230
220
43
44
45
46
DEERFOOT DR.
BROOKHAVEN DR.
15" CON.
8" A.C. WATER
42" CONC
3-8' GATE
N 55° 14' 00" E
140.00
140.00
20' STORM EASEMENT
24" CONC. STORM DRAIN
PAVED DITCH 40'-0"
220.0
S 34° 46' 00" E
LOT LINE
380'±
HILL BRANCH
SO. BRANCH
30'
20'
15'
15'
NOTE:
CONST. METHODS AND MATERIALS TO COMPLY WITH THE TOWN OF EAST LONG. DEPT. OF PUBLIC WORKS STANDARDS.
REVISED DEC. 27, 1965
PLAN & PROFILE
EAST LONGMEADOW, MASS.
DURKEE, WHITE, TOWNE & CHAPDELAINE
CIVIL ENG'RS
LAND SURVEYORS
356 FRONT ST. CHICOPEE, MASS.
DRAWN BY D. J. D.
NOV. 23, 1965
1" = 40'
91-5208
EAST LONGMEADOW PLANNING BOARD
Richard W. Shaw Chairman
3-1-66
APPLICATION FILED
HEARING DATE
BD. OF HEALTH APPR.
PLAN APPROVED
PLAN ENDORSED
APPROVAL CERTIFIED Richard A. Clark TOWN CLERK
DATE March 1, 1966
COMMONWEALTH OF MASSACHUSETTS
EDWARD N. CHAPDELAINE
No. 7839
REGISTERED PROFESSIONAL ENGINEER