ON 100% RAG PAPER MADE IN U.S.A.
PRINTED IN U.S.A.
EUGENE DIETZGEN CO.
PLATE A
"PERFECT" PROFILE

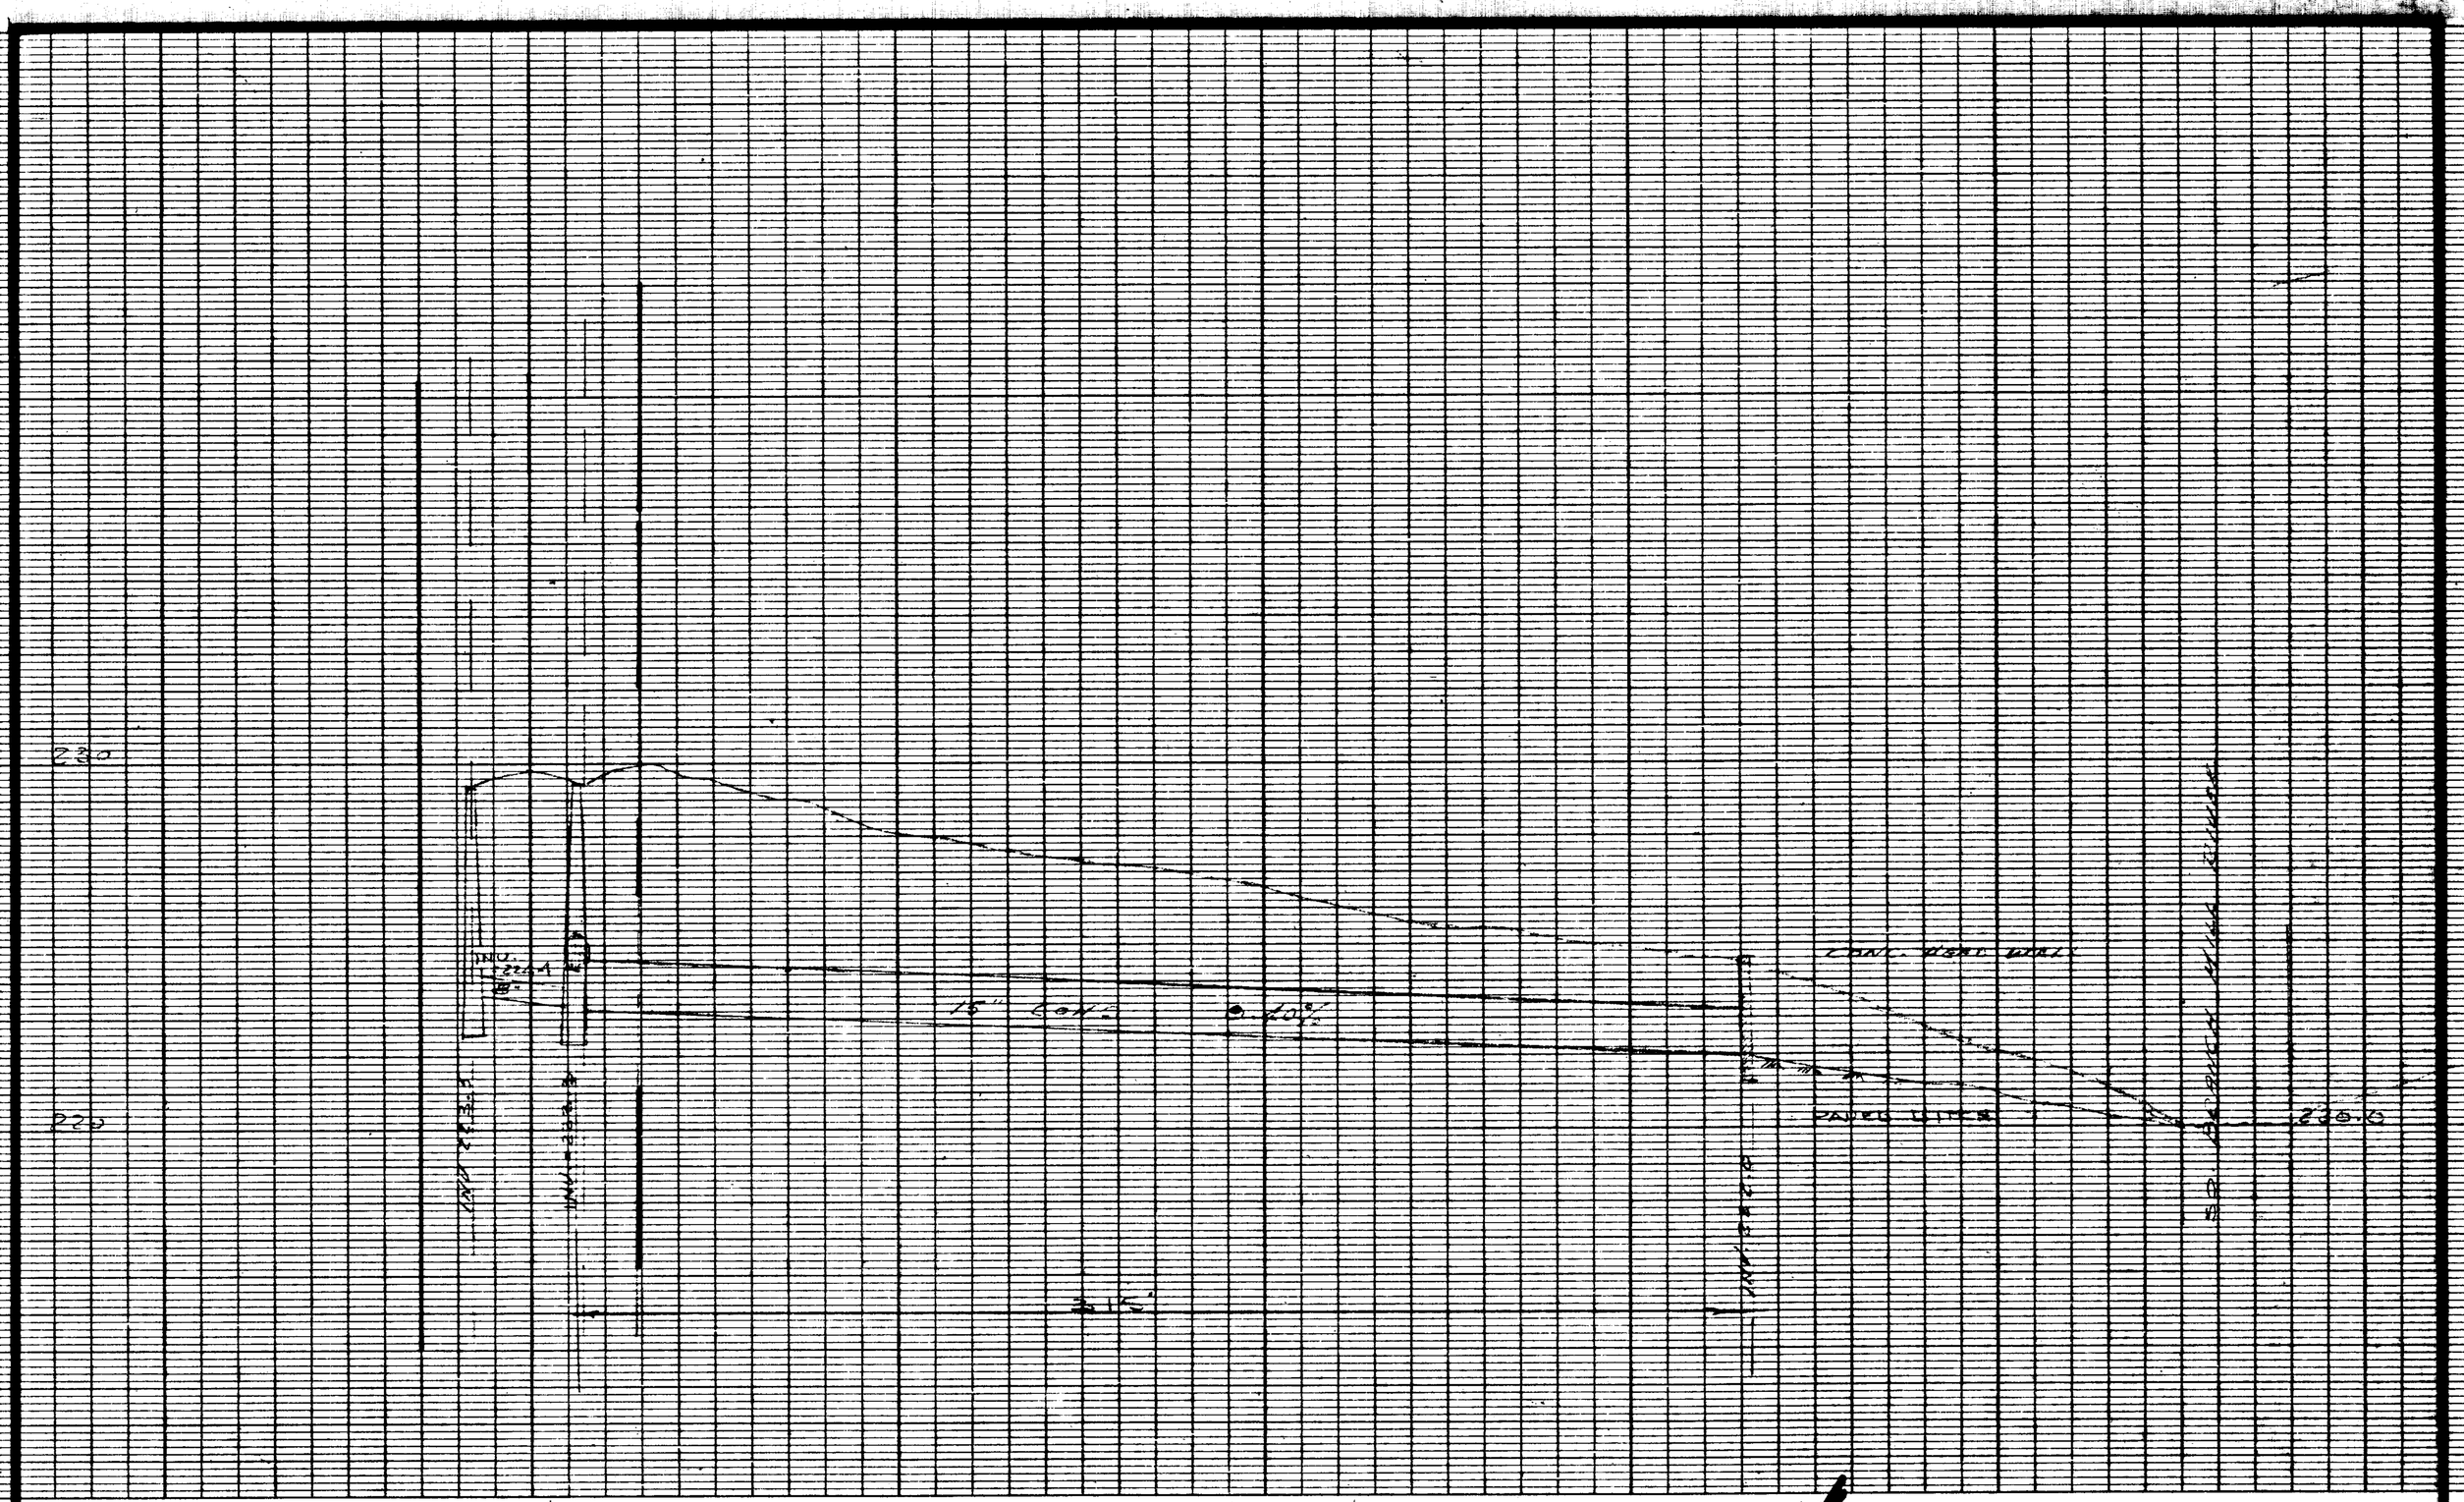

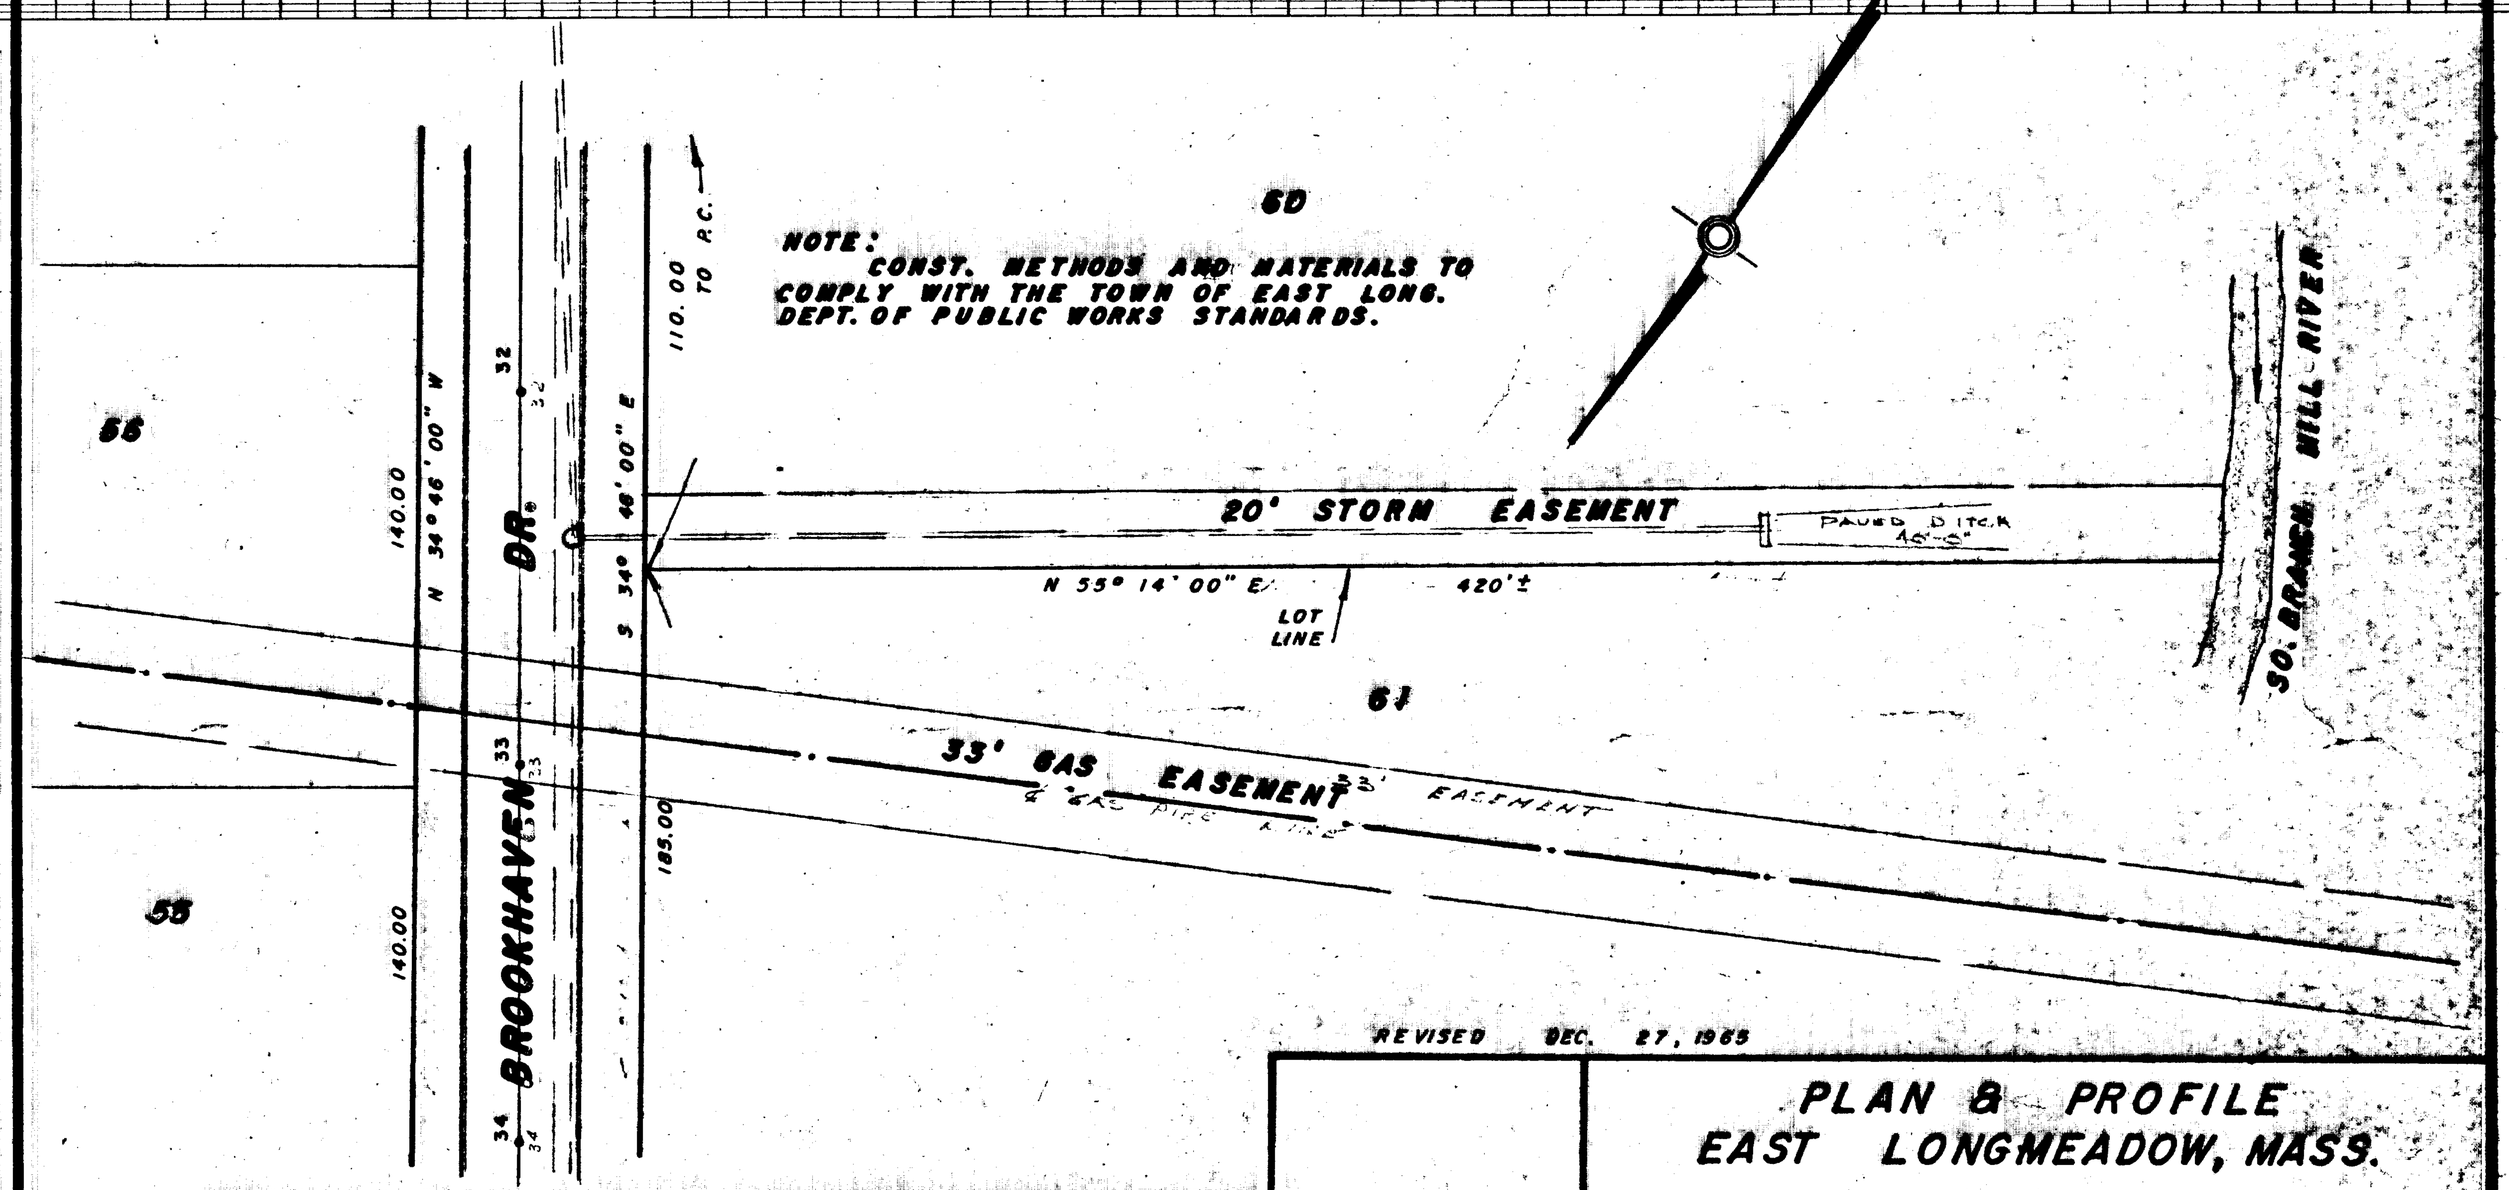

REVISED DEC. 27, 1965

PLAN & PROFILE
EAST LONGMEADOW, MASS.

DURKEE, WHITE, TOWNE & CHAPDELAINE
CIVIL ENG'RS.
LAND SURVEYORS
356 FRONT ST. CHICOPEE, MASS.

DRAWN BY D. J. D.	NOV. 23, 1965 1" = 40'	91-5208

COMMONWEALTH OF MASSACHUSETTS
EDWARD N. CHAPDELAINE
No. 7839
REGISTERED PROFESSIONAL ENGINEER

EAST LONGMEADOW PLANNING BOARD

Richard G. Shaw Chairman
3-1-66

APPLICATION FILED
HEARING DATE
BD. OF HEALTH APPR.
PLAN APPROVED
PLAN ENDORSED

APPROVAL CERTIFIED Richard G. Clark TOWN CLERK
DATE March 1 1966