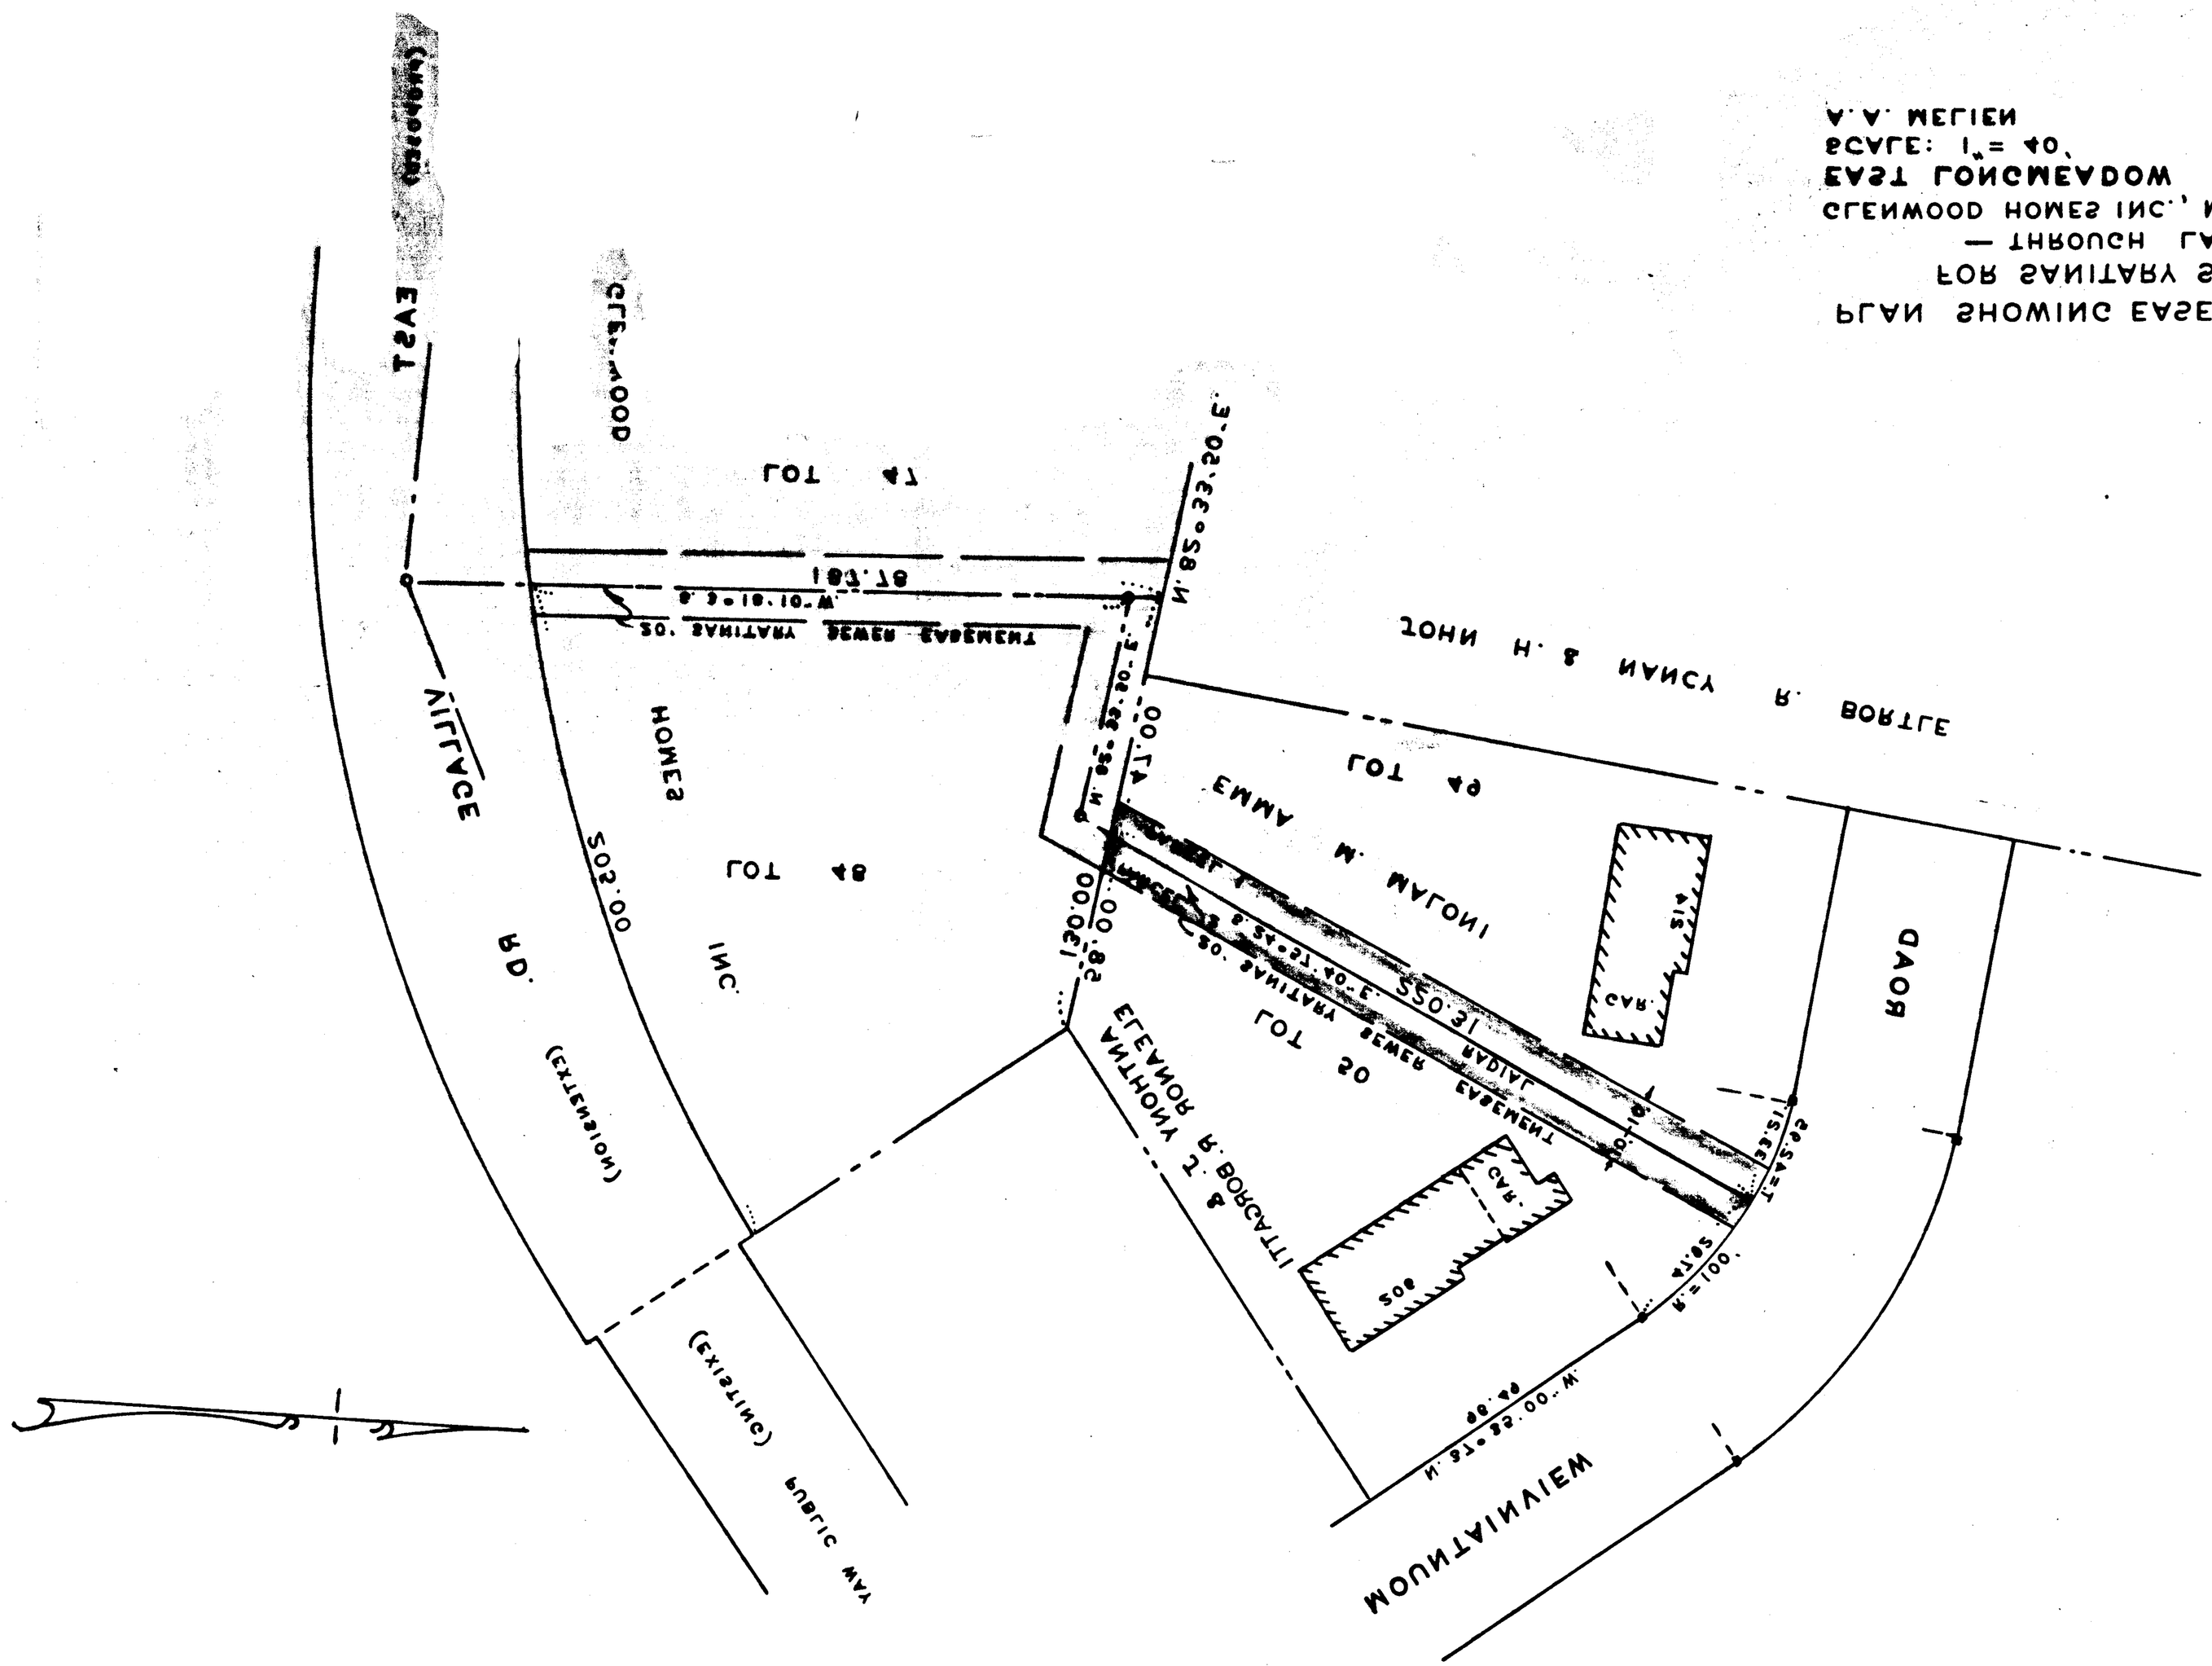
PLAN SHOWING EASEMENT TO BE ACQUIRED
FOR SANITARY SEWER PURPOSES
— THROUGH LAND OF —
GREENWOOD HOMES INC., MARONI & BORGATTI
EAST LONGMEADOW MASS.
SCALE: 1" = 40'
DATE 1971
ENG'R A.A. MELIEN
TOWN
EAST (PROPOSED)
GREENWOOD
LOT 41
N.85°-33'-20"-E.
187.18'
S.5°-18'-10"-W.
50' SANITARY SEWER EASEMENT
JOHN H. & NANCY R. BORTLE
LOT 40
AVILLAGE
RD.
(EXTENSION)
S02.00'
HOMES
INC.
LOT 48
N.85°-33'-20"-E.
100.17'
N.85°-33'-20"-E.
130.00'
S.8°-
M. MARONI
LOT 49
CAR.
SITE
ROAD
50' SANITARY SEWER EASEMENT
RADIAL
LE OSS
3-04-TEMAS.8
ELEANOR R. BORGATTI
& JOHNTHAN
LOT 50
CAR.
SITE
R=100'
S.8°-
S.5°-
SITE
MOUNTAINVIEW
S.00°-28'-15"-W.
PA.88
PUBLIC WAY
(EXISTING)

E 1:30