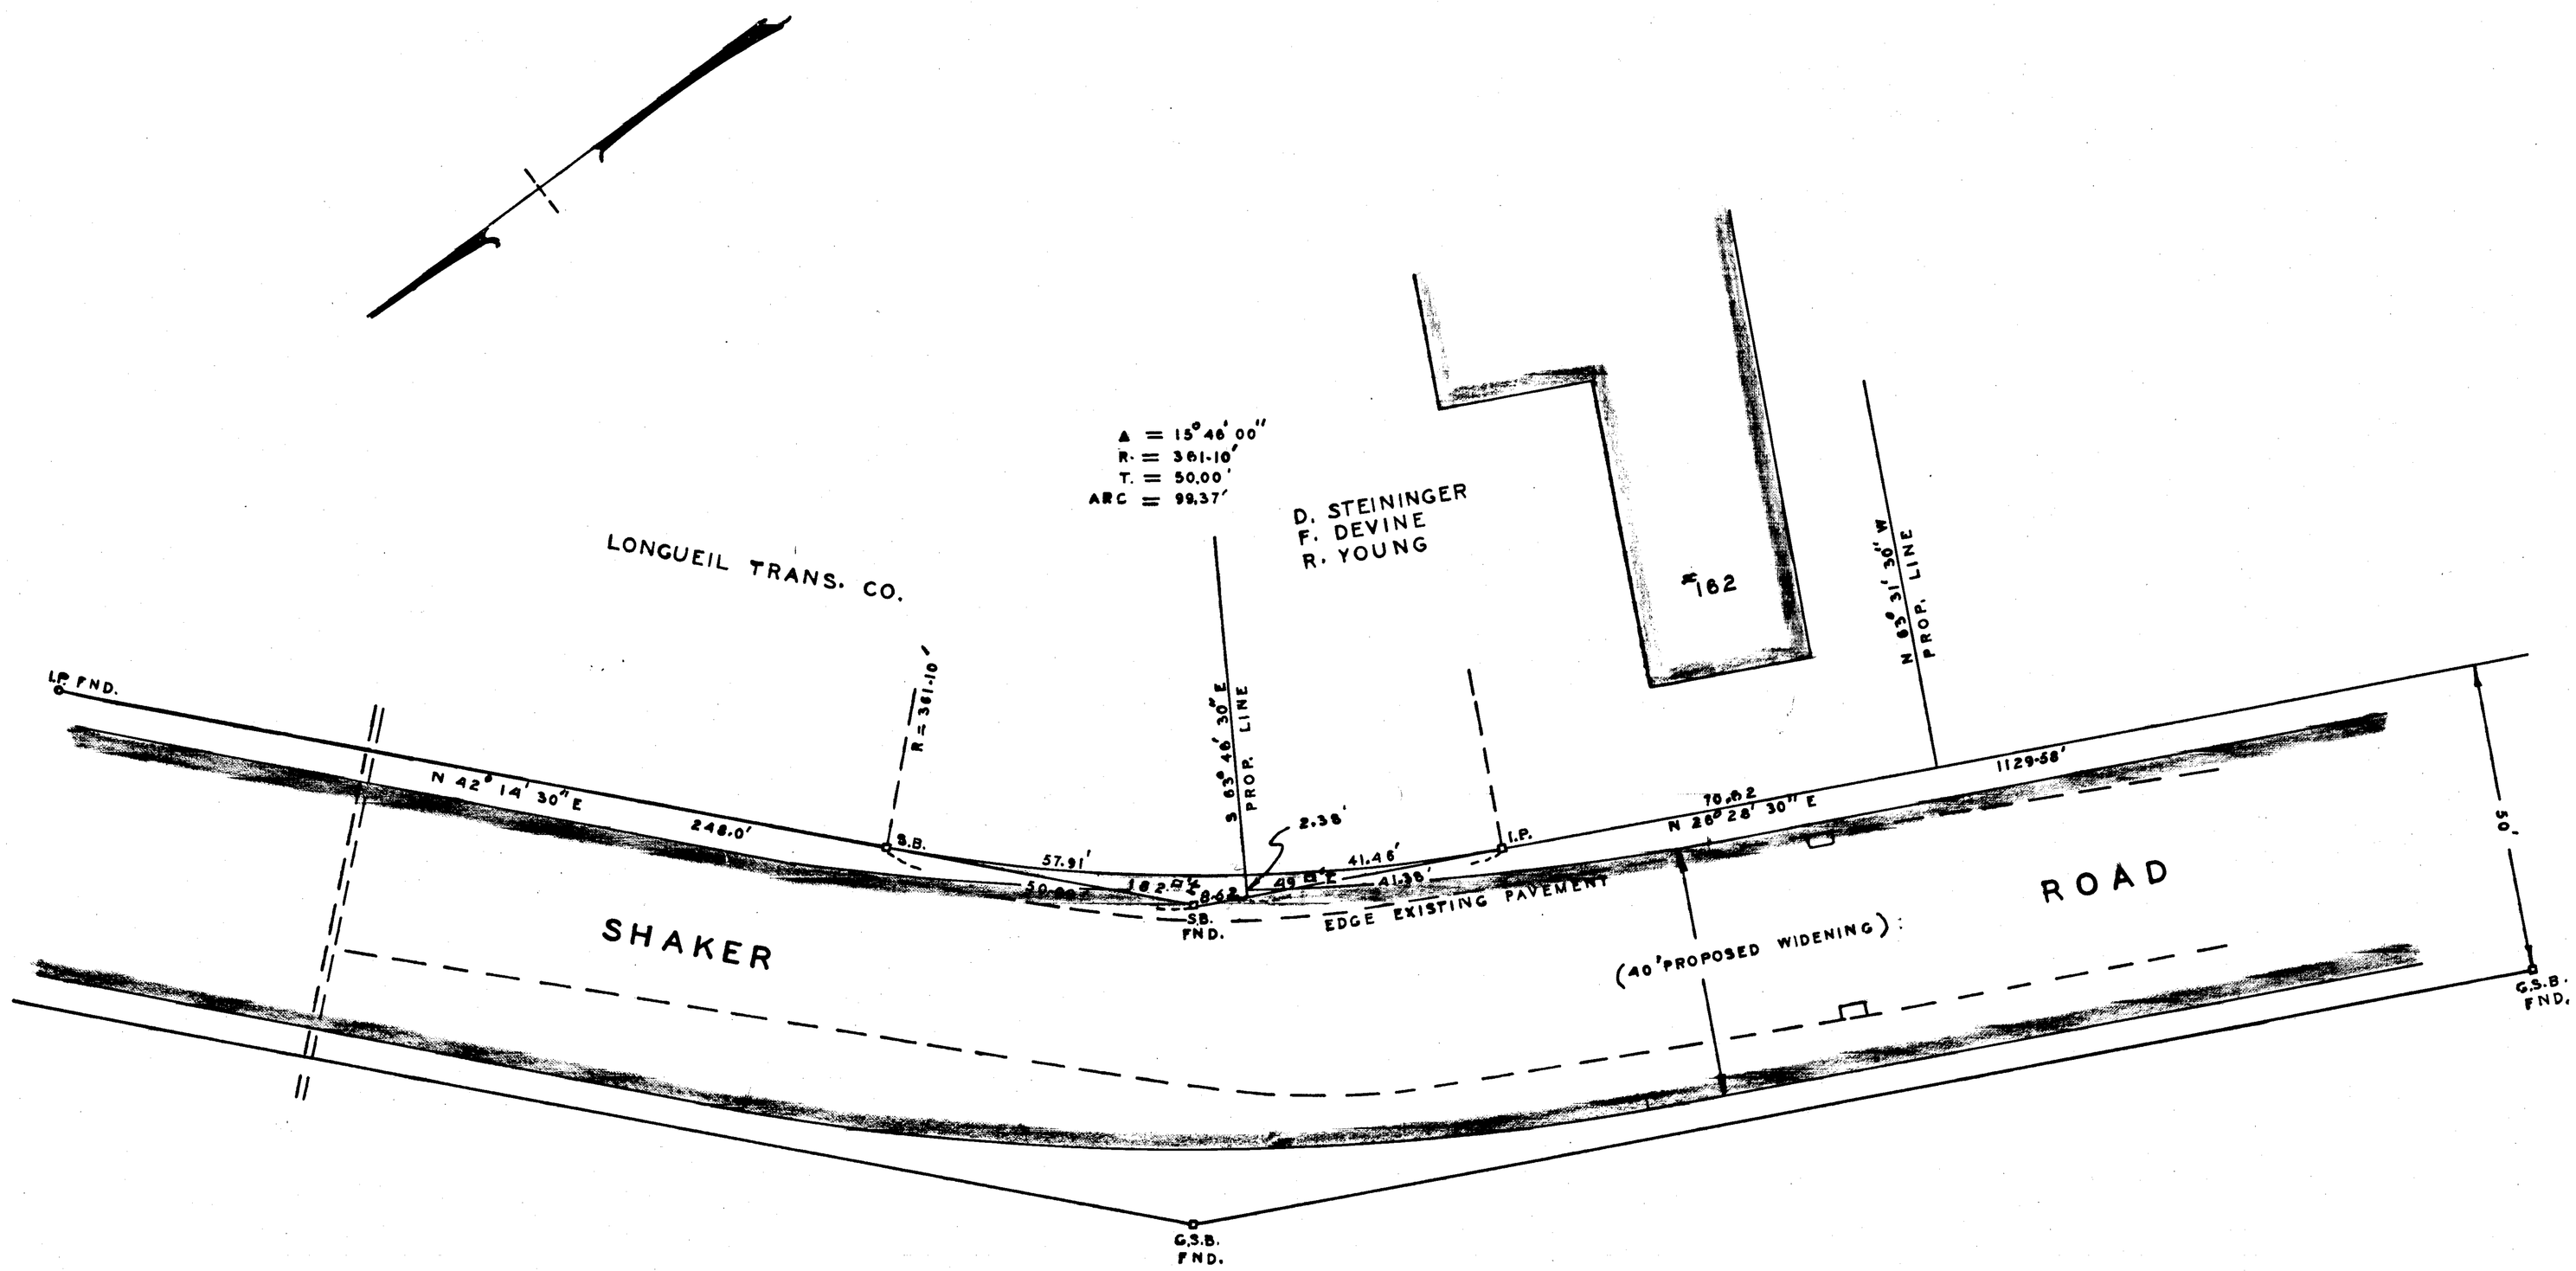

PLAN SHOWING EASEMENT TO BE
ACQUIRED FOR HIGHWAY PURPOSES
PROPERTY OF
LONGUIEL TRANS. CO. O. STEININGER ET ALS
TOWN OF EAST LONGMEADOW MASS.
SCALE: 1" = 20' JAN. 1973
A. A. MELIEN TOWN ENG'R.

E-139D