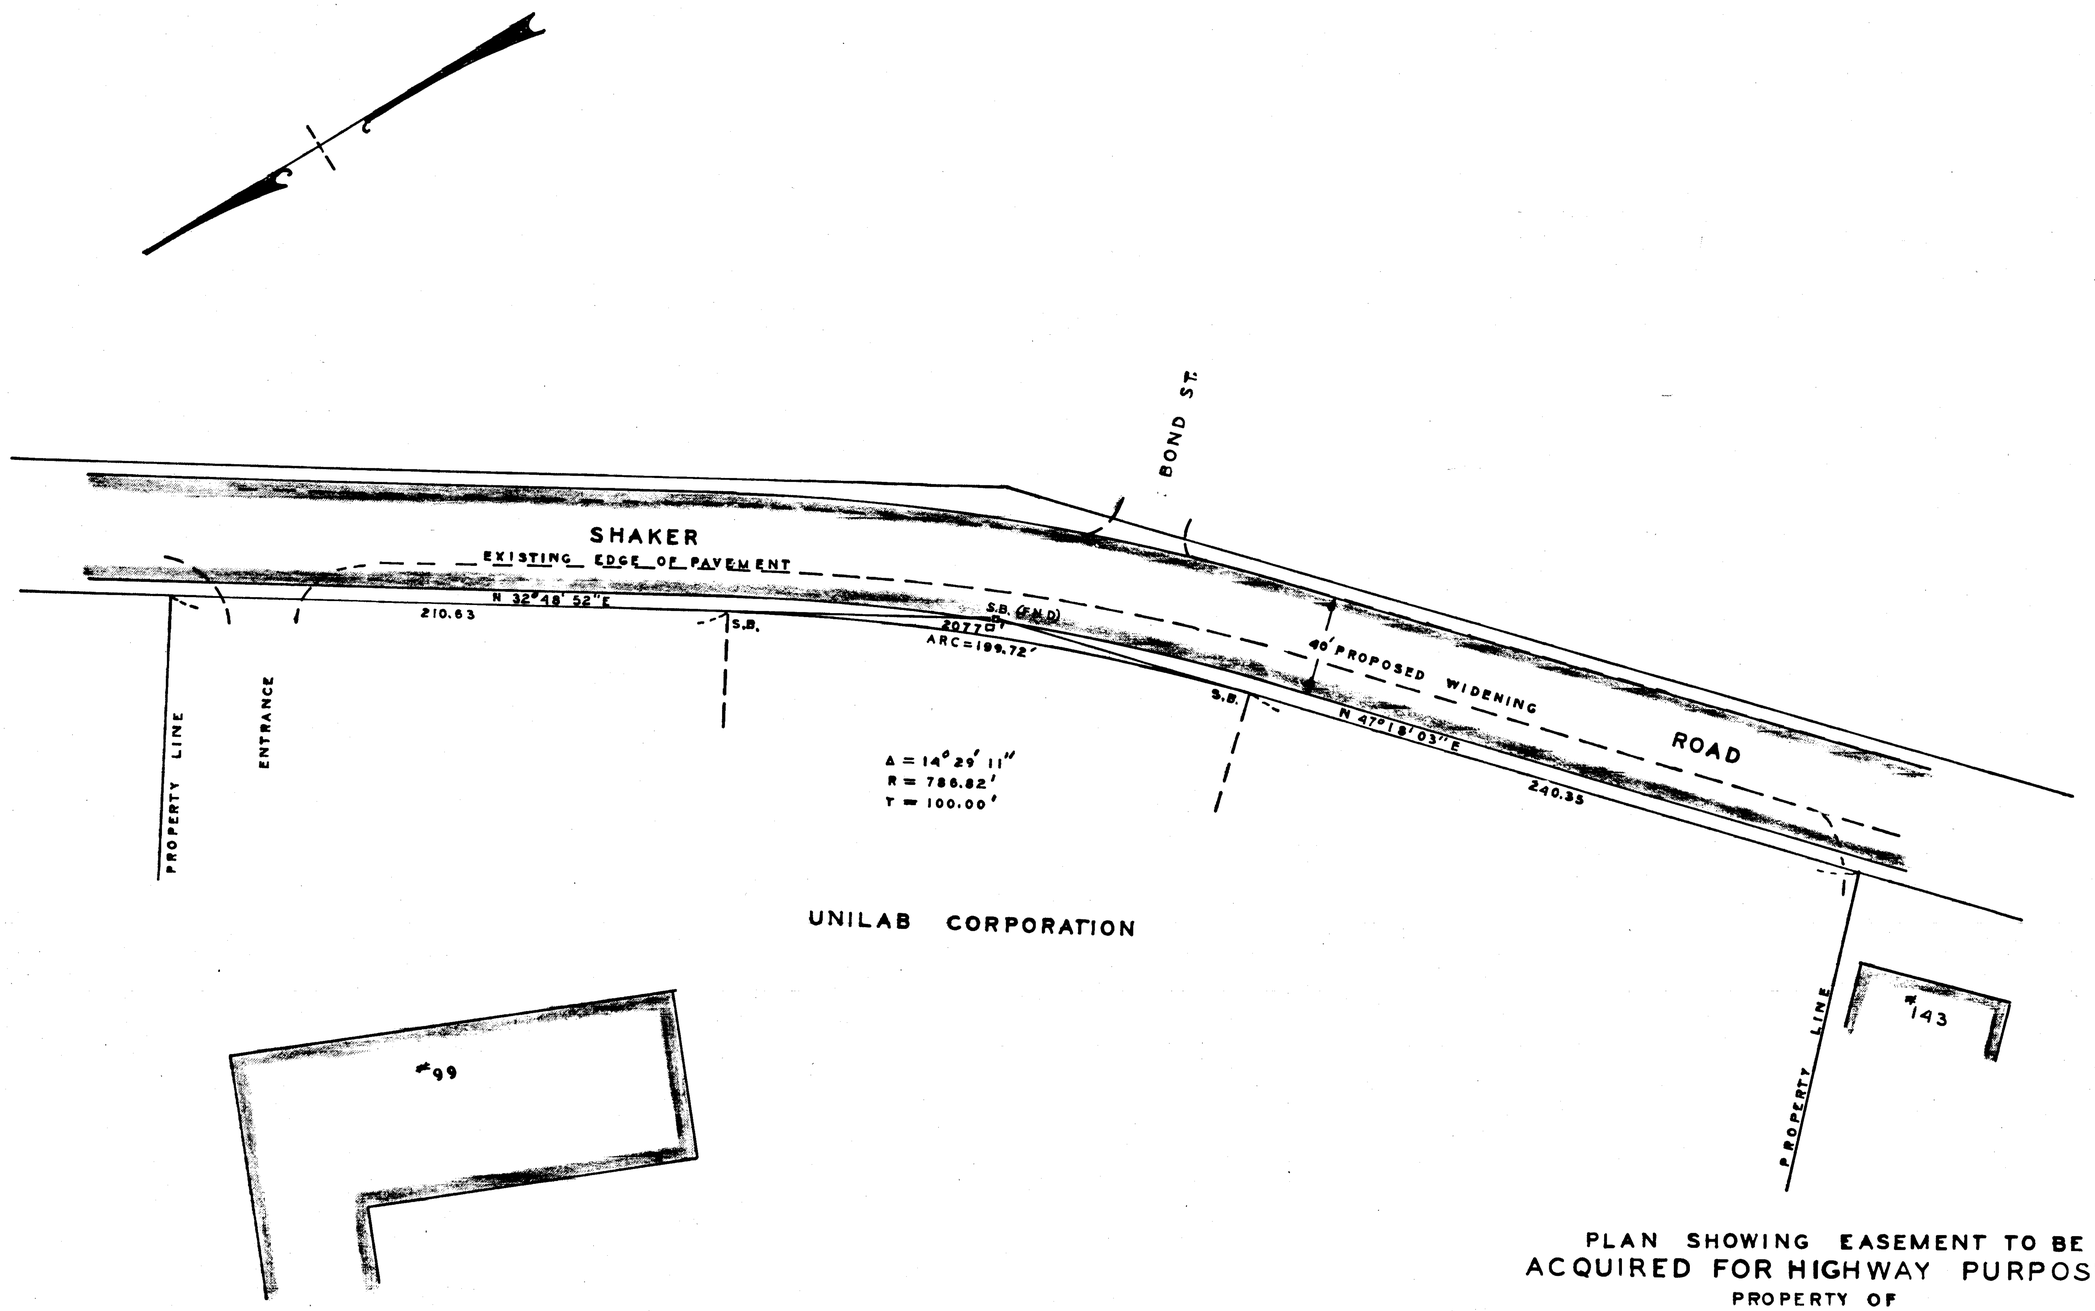

PLAN SHOWING EASEMENT TO BE
ACQUIRED FOR HIGHWAY PURPOSES
PROPERTY OF
UNILAB CORPORATION
TOWN OF EAST LONGMEADOW, MASS.
SCALE: 1"=40'. JAN. 1973.
A.A. MELIEN TOWN ENG'R.

E-140