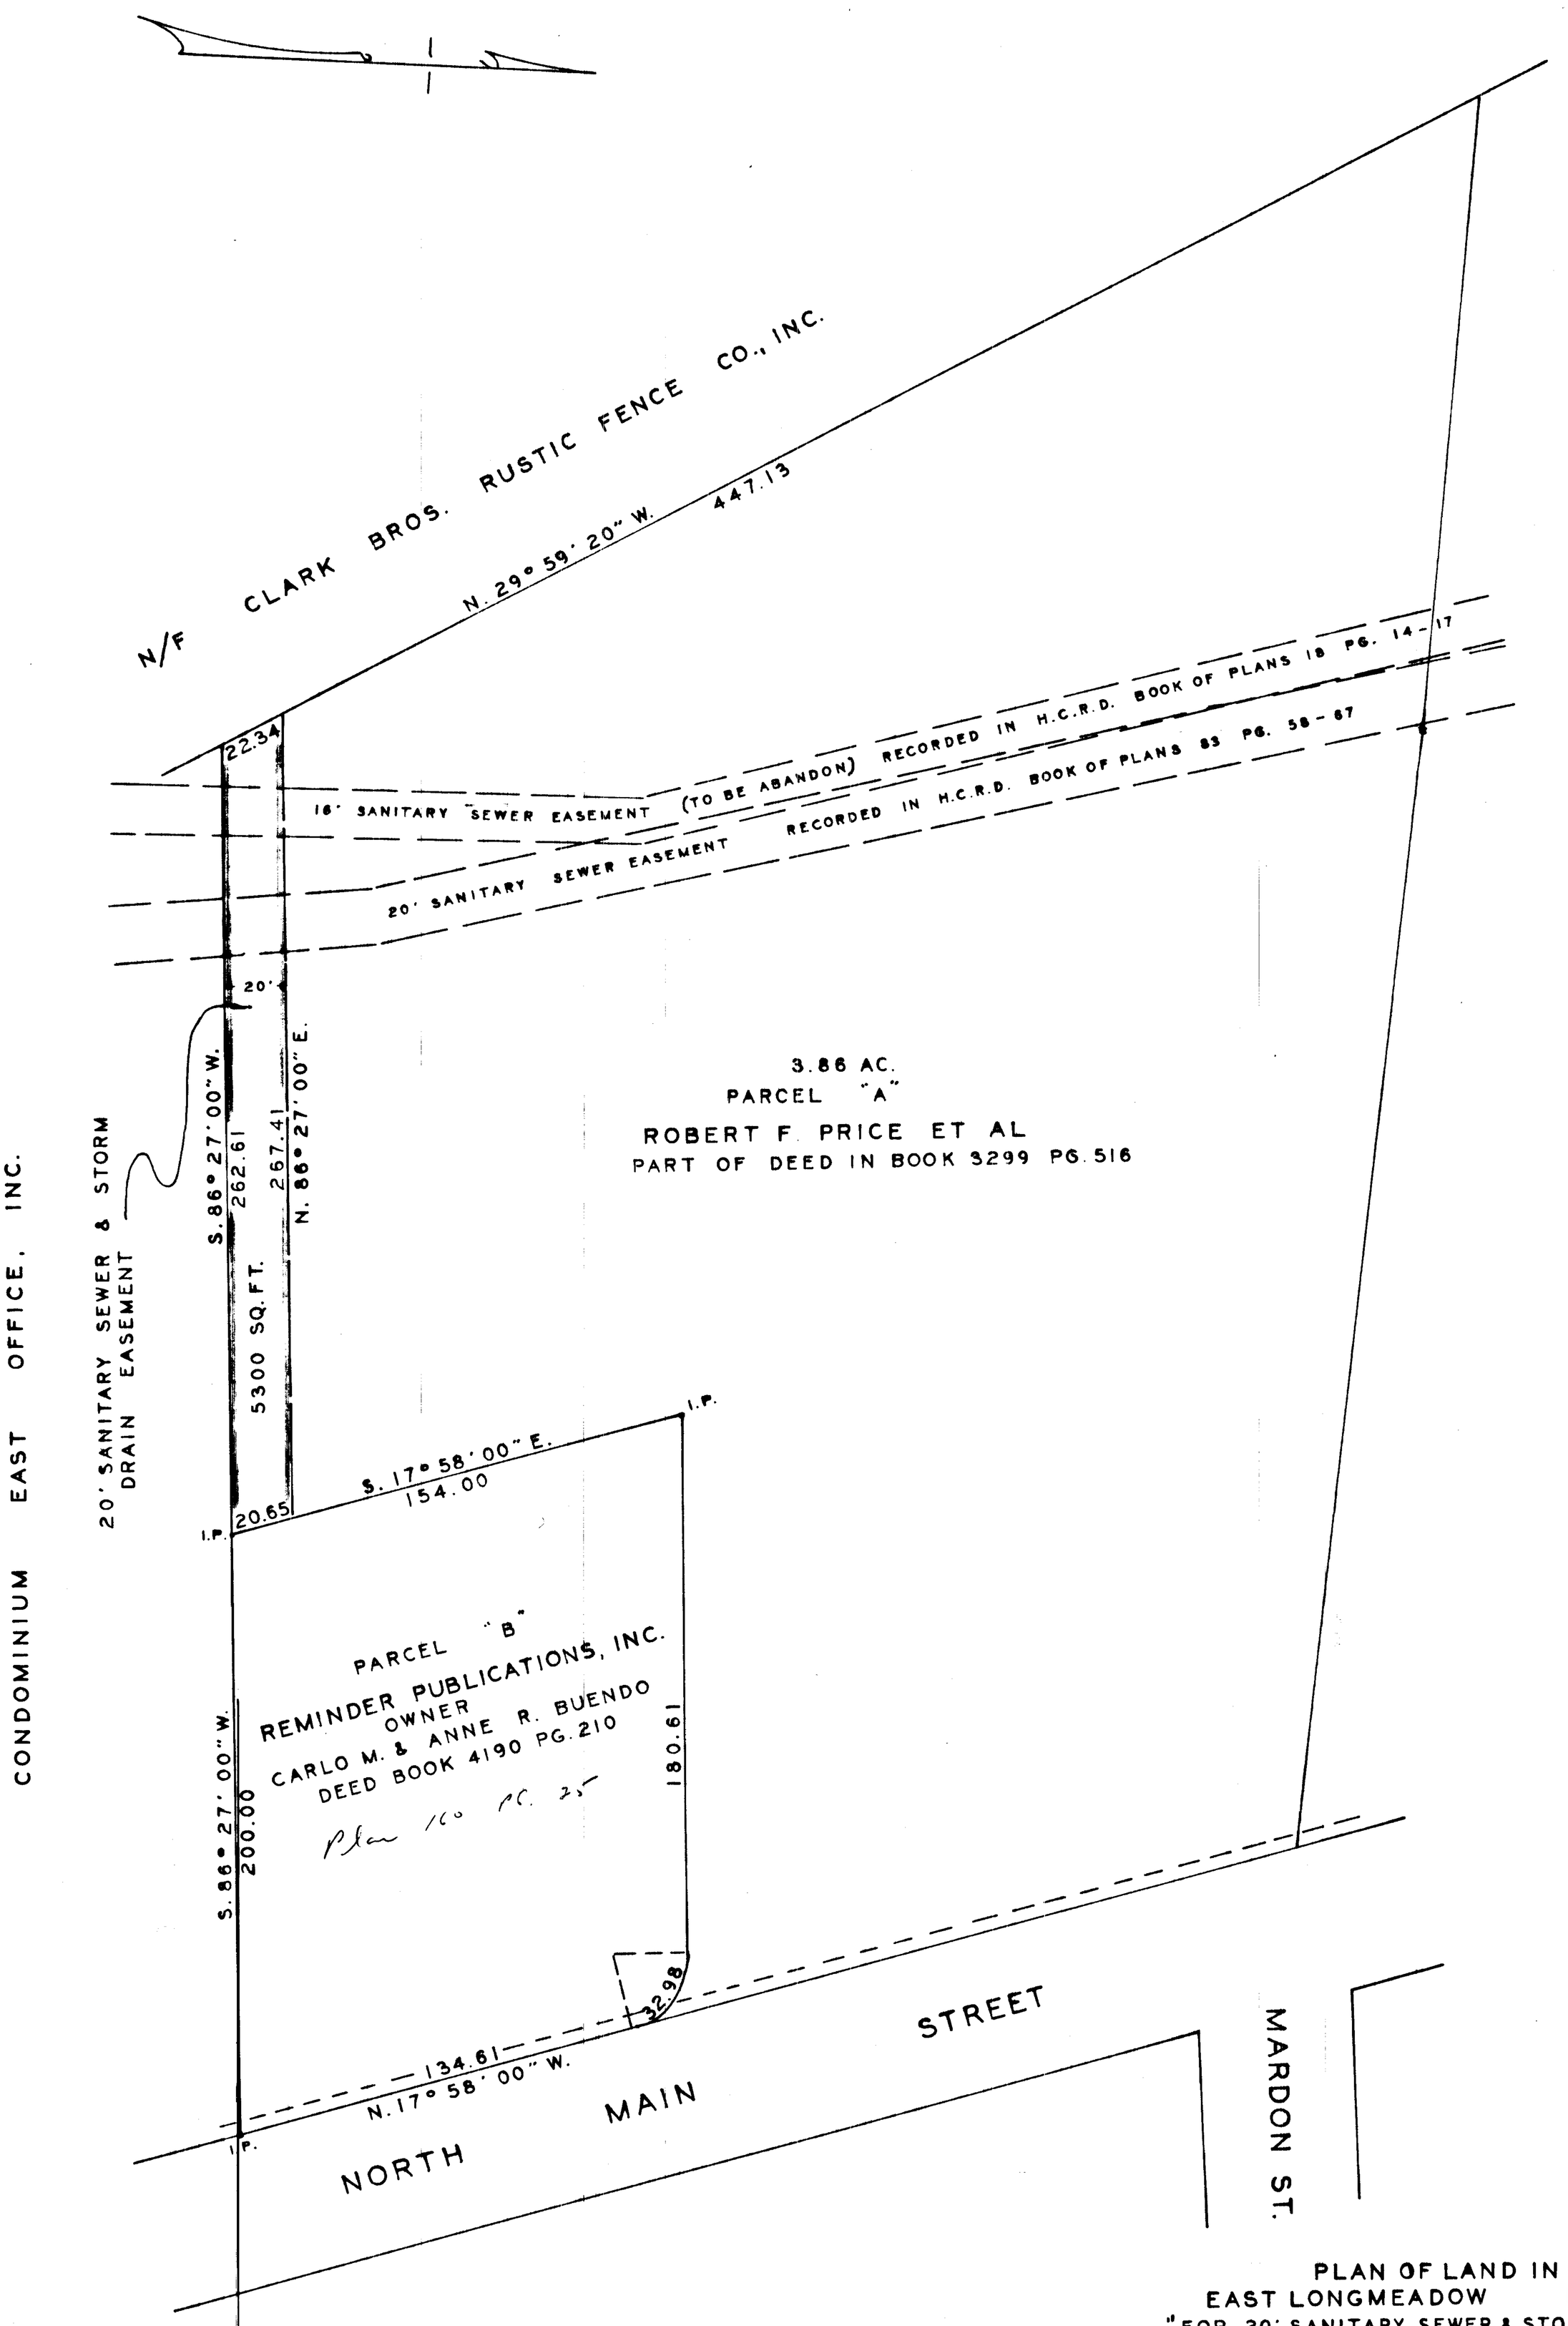

NOTE:
I, ALFRED A. MELIEN, JR. HERE BY CERTIFY THAT, TO THE BEST OF MY KNOWLEDGE, THIS PLAN CONFIRMS TO THE RULES AND REGULATIONS OF THE REGISTER OF DEEDS.

This plan does not constitute a subdivision, therefore approval under the Subdivision Control Law not required.
East Longmeadow Planning Board.
Robert A. Ouellette Vice Chairman
Date 2-10-76

PLAN OF LAND IN
EAST LONGMEADOW MASS.
"FOR 20' SANITARY SEWER & STORM DRAIN EASEMENT-THROUGH LAND OF ROBERT F. PRICE, MARTIN J. ROSOL JR., ARTHUR H. EDWARDS & ALFRED P. SPUNGIN"
SCALE: 1" = 40' JAN. 1976

COMMONWEALTH OF MASSACHUSETTS
ALFRED A. MELIEN Jr.
No. 9386
REGISTERED LAND SURVEYOR

Alfred A. Melien R.L.S

E 151