TOPO FOR PROPOSED WIDENING
CENTER SQUARE
EAST LONGMEADOW MASS.
SCALE: 1" = 20' JUNE 1977

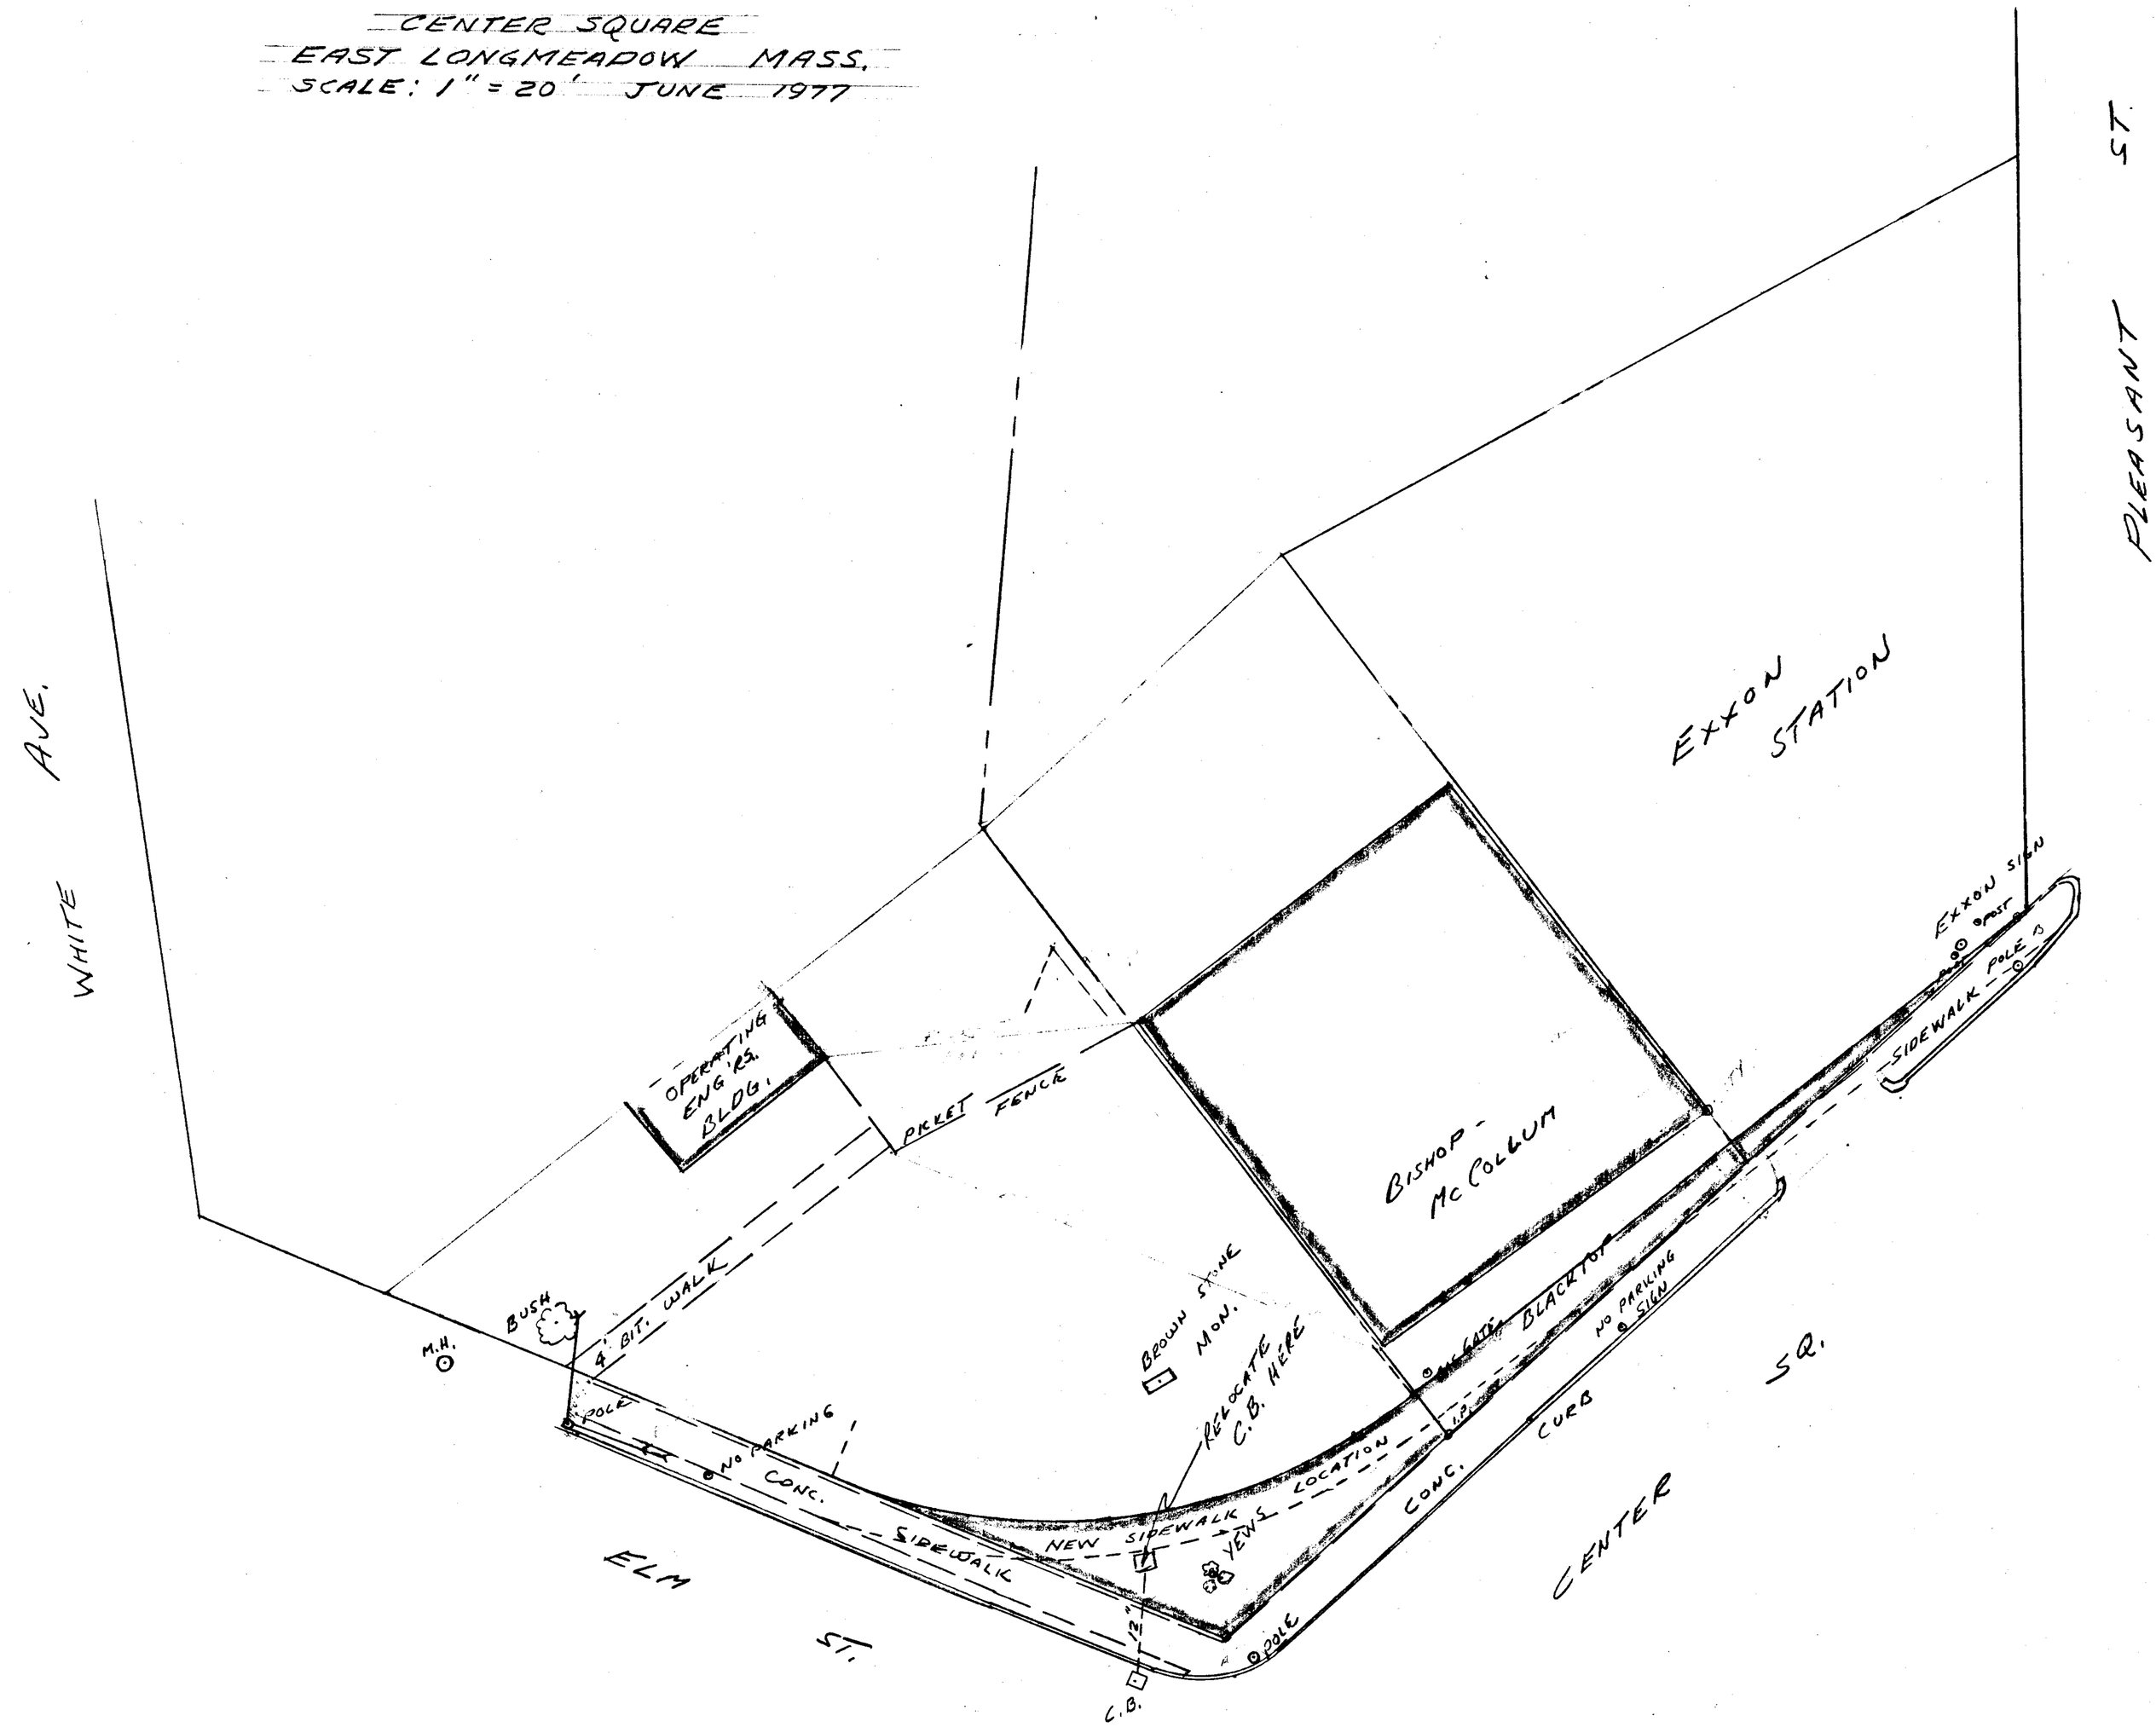

E-156A