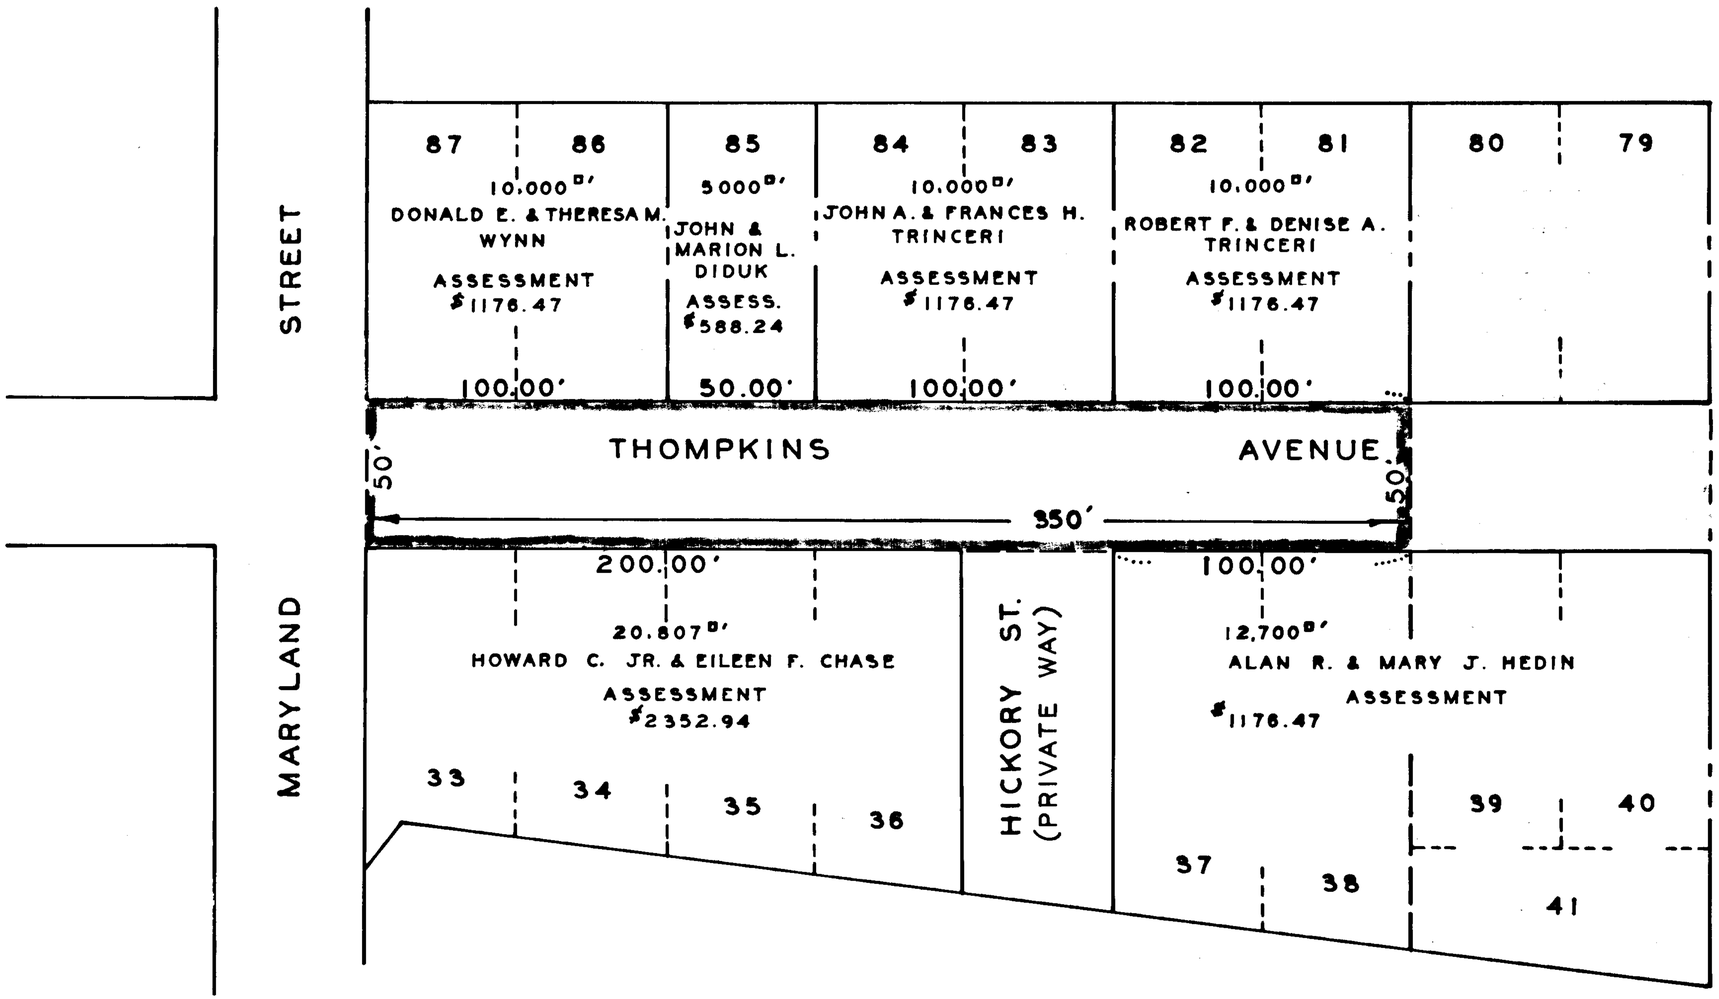

TOWN OF EAST LONGMEADOW, MASS.

THOMPKINS AVENUE

PLAN SHOWING

"SPECIAL BENEFIT & ESTIMATED BETTERMENT ASSESSMENT (FOR CONSTRUCTION)"

TO BE LEVIED ON THE PARCELS THEREIN

DEPT. OF PUBLIC WORKS

SCALE: 1" = 50'

GRAPHIC SCALE:

A. A. MELIEN TOWN ENG'R.

JUNE 1978

ALFRED A. MELIEN, JR. No. 9386 REGISTERED LAND SURVEYOR COMMONWEALTH OF MASSACHUSETTS

Alfred A. Melien R.L.S.

This plan does not constitute a subdivision, therefore approval under the Subdivision Control Law not required.

East Longmeadow Planning Board.

Date _____

E 157