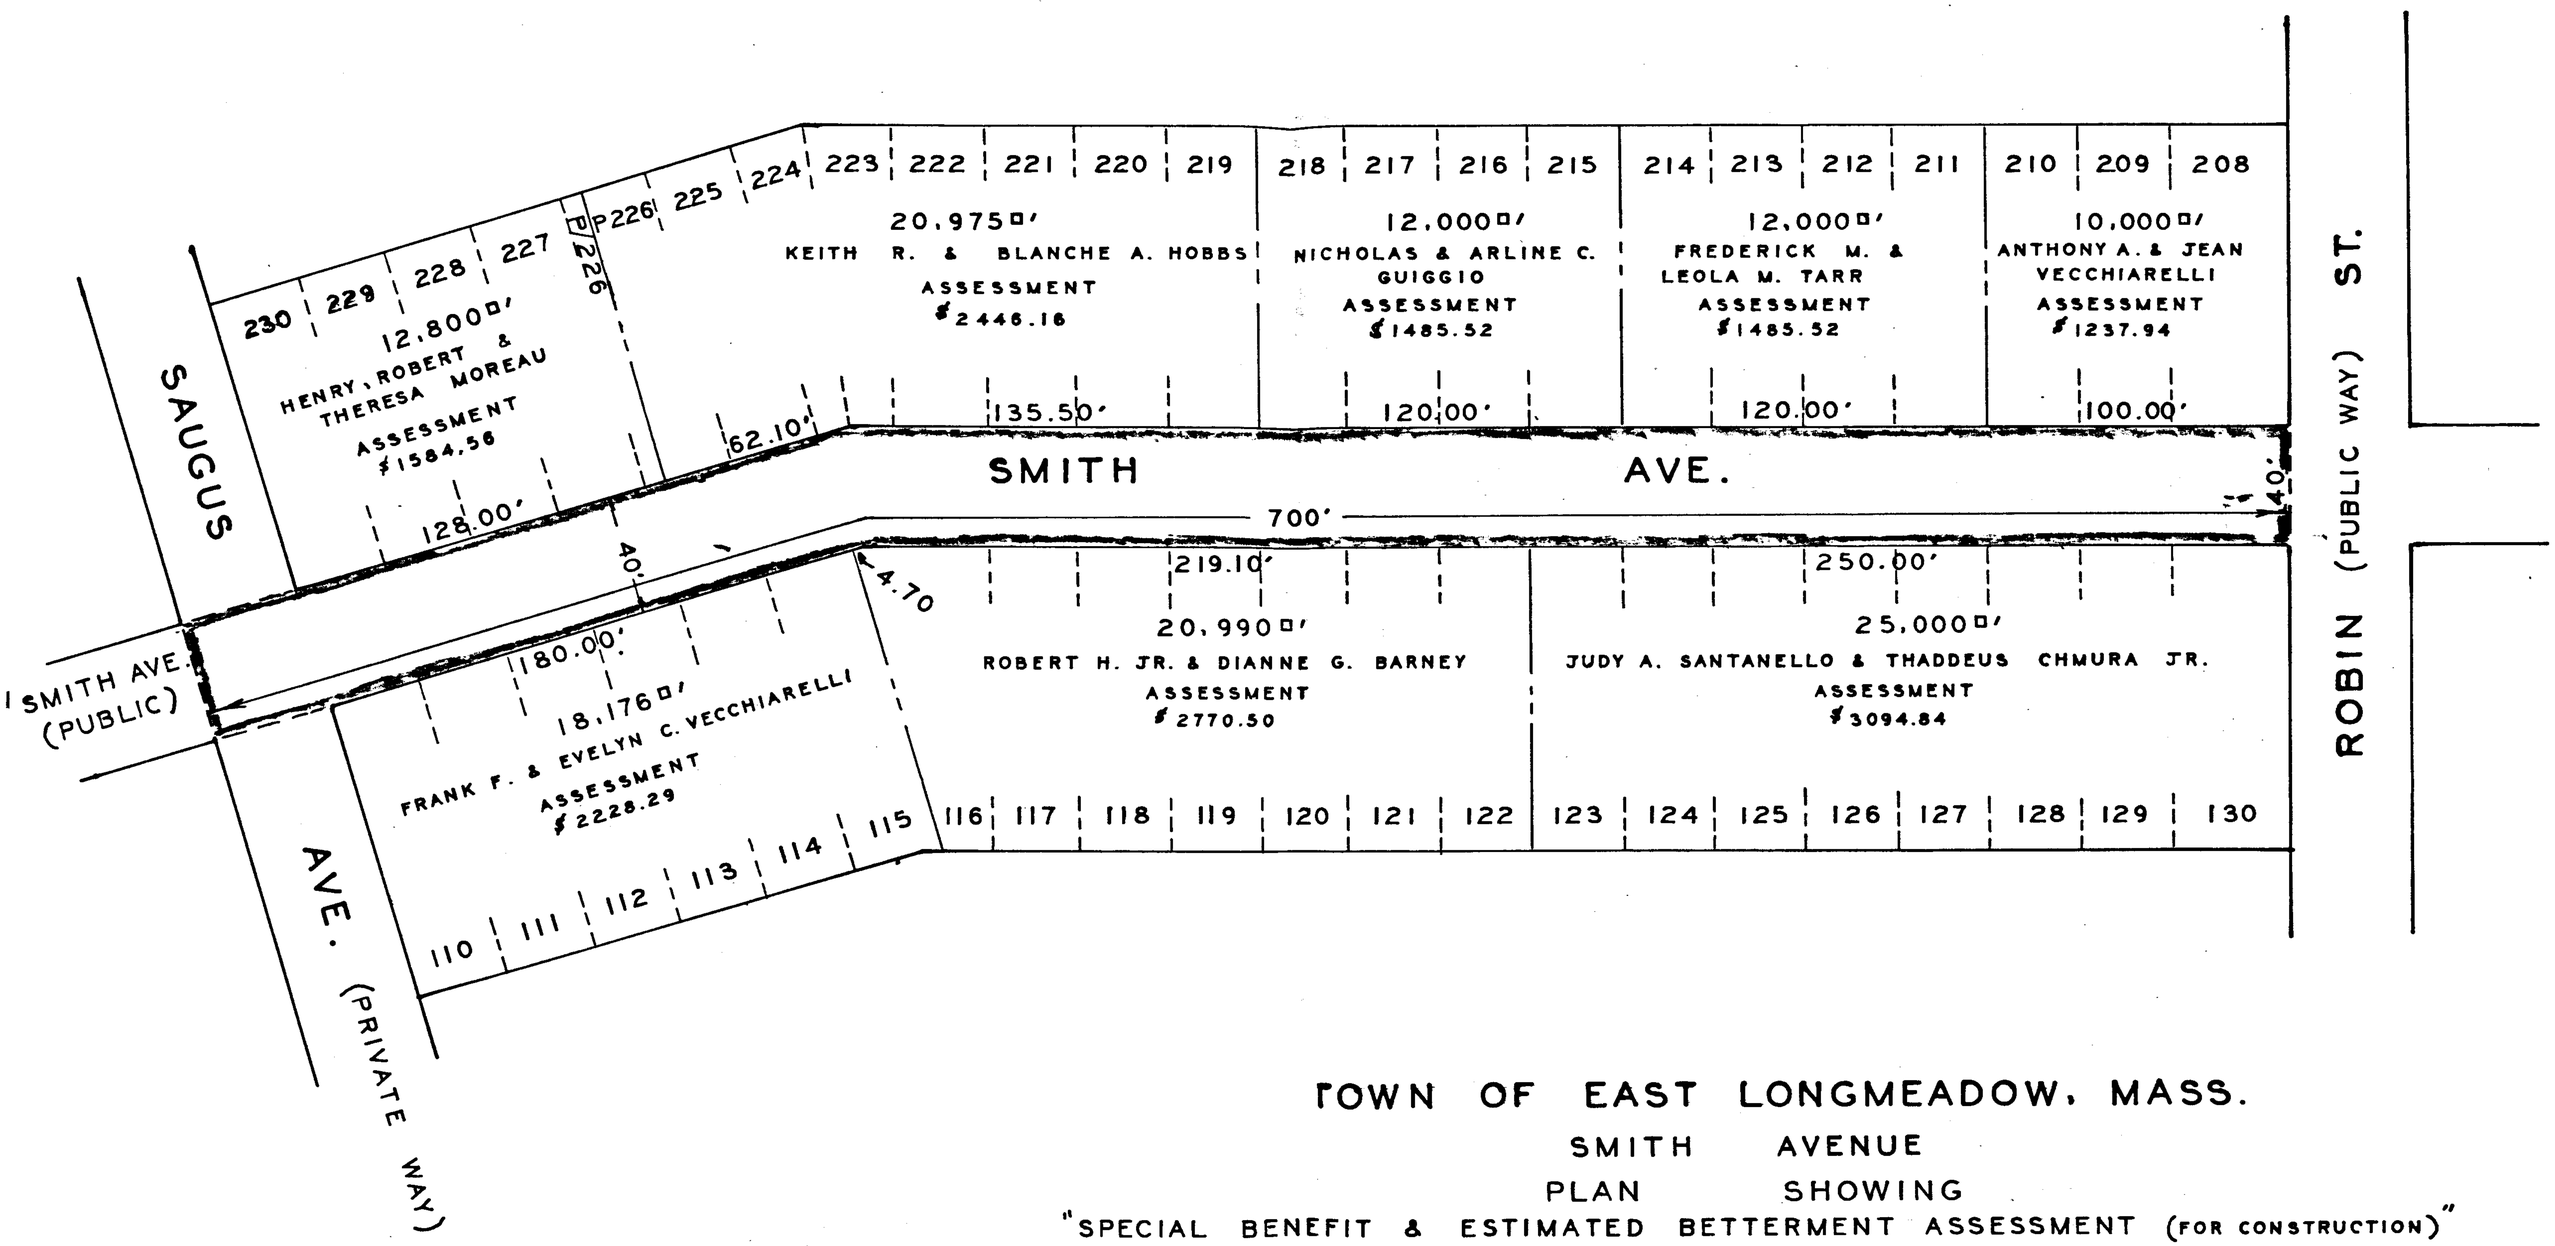

TOWN OF EAST LONGMEADOW, MASS.

SMITH AVENUE

PLAN SHOWING

"SPECIAL BENEFIT & ESTIMATED BETTERMENT ASSESSMENT (FOR CONSTRUCTION)"

TO BE LEVIED ON THE PARCELS THEREIN

DEPT. OF PUBLIC WORKS

SCALE: 1" = 50'

A. A. MELIEN TOWN ENG'R.

MAY 1979

GRAPHIC SCALE:

0 50' 100' 150'

0 1" 2" 3"

COMMONWEALTH OF MASSACHUSETTS
ALFRED A. MELIEN, Jr.
No. 9386
REGISTERED LAND SURVEYOR

This plan does not constitute a subdivision, therefore approval under the Subdivision Control Law not required.

East Longmeadow Planning Board

William O. Sutton

Date 7/10/79

THIS PLAN CONFORMS WITH THE RULES AND REGULATIONS OF THE REGISTRY OF DEEDS IN PREPARING THIS PLAN

Alfred A. Melien Jr. R.L.S.

E 1600