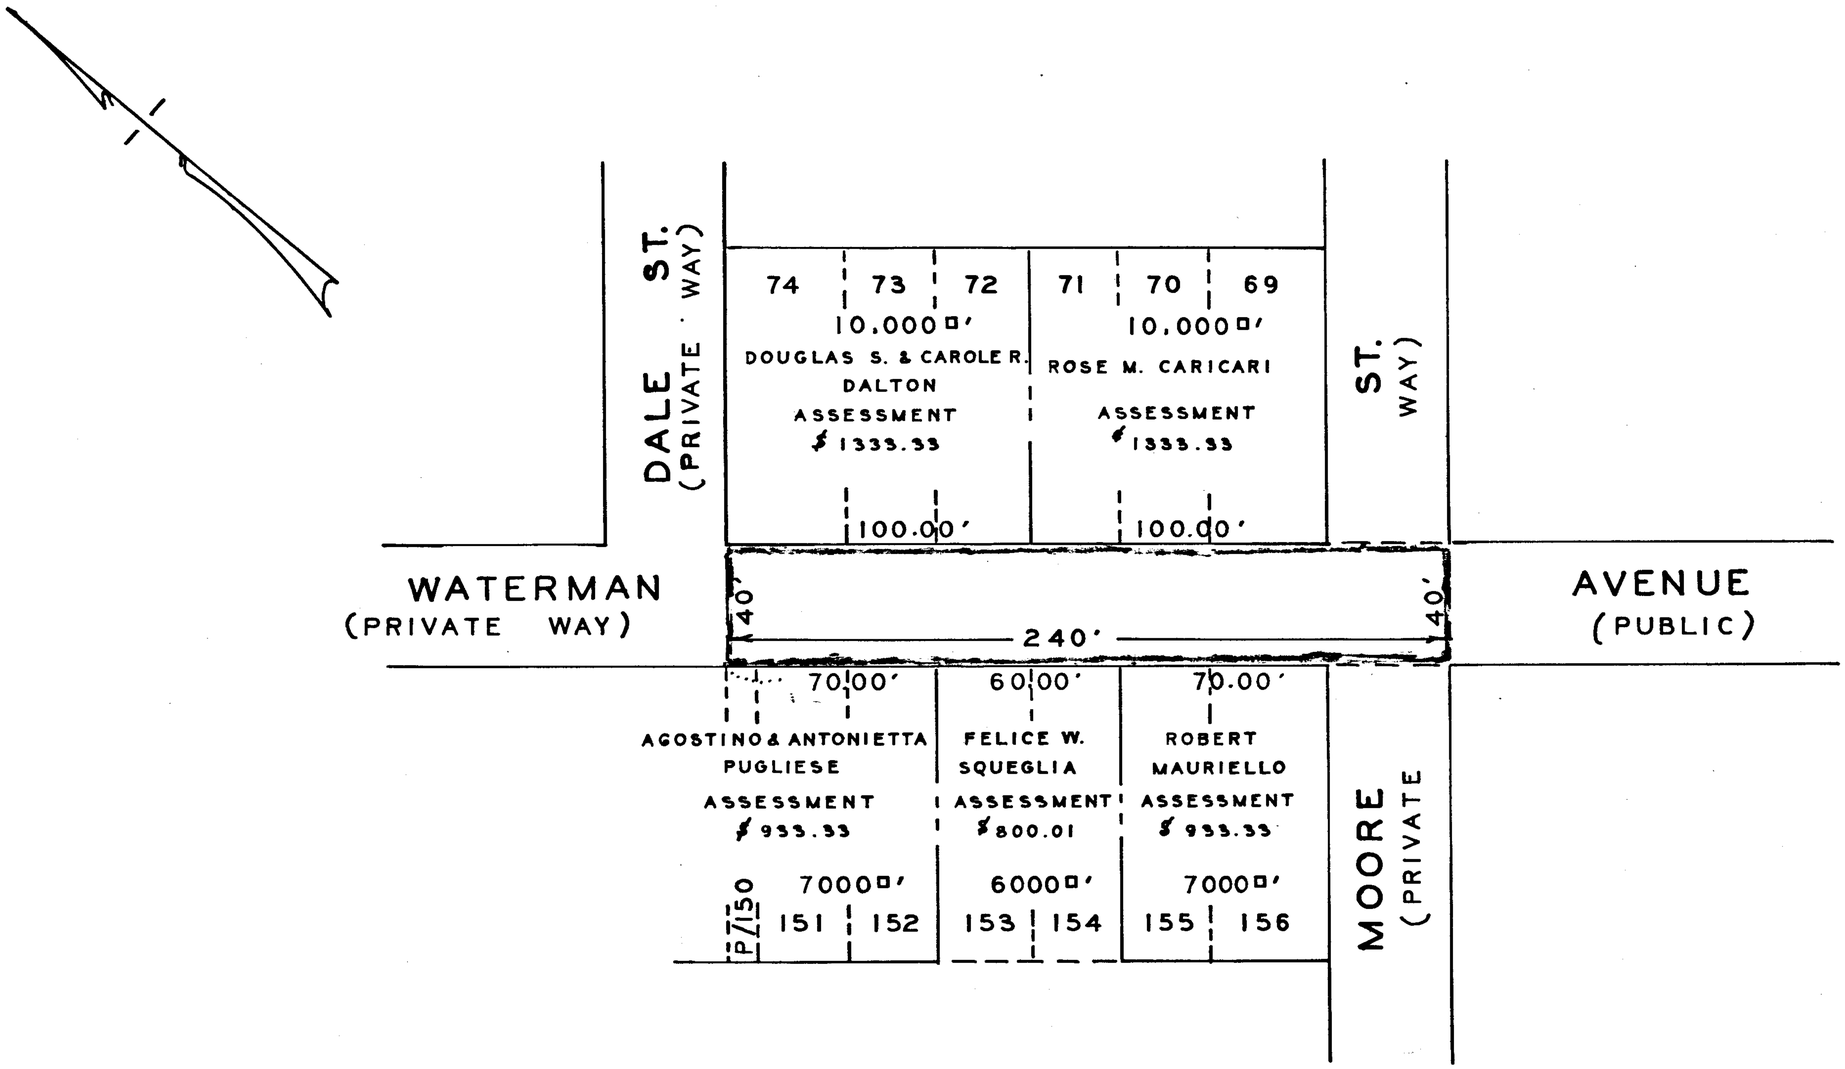

TOWN OF EAST LONGMEADOW, MASS.

WATERMAN AVENUE

PLAN SHOWING

"SPECIAL BENEFIT & ESTIMATED BETTERMENT ASSESSMENT (FOR CONSTRUCTION)"
TO BE LEVIED ON THE PARCELS THEREIN

DEPT. OF PUBLIC WORKS
SCALE: 1" = 50'

GRAPHIC SCALE:

COMMONWEALTH OF MASSACHUSETTS
ALFRED A. MELIEN, Jr.
No. 9386
REGISTERED LAND SURVEYOR

A. A. MELIEN TOWN ENG'R.
MAY 1979

THIS PLAN CONFORMS WITH THE RULES AND REGULATIONS OF THE REGISTRY OF DEEDS IN PREPARING THIS PLAN

Alfred A Melien / R.L.S.

E 161