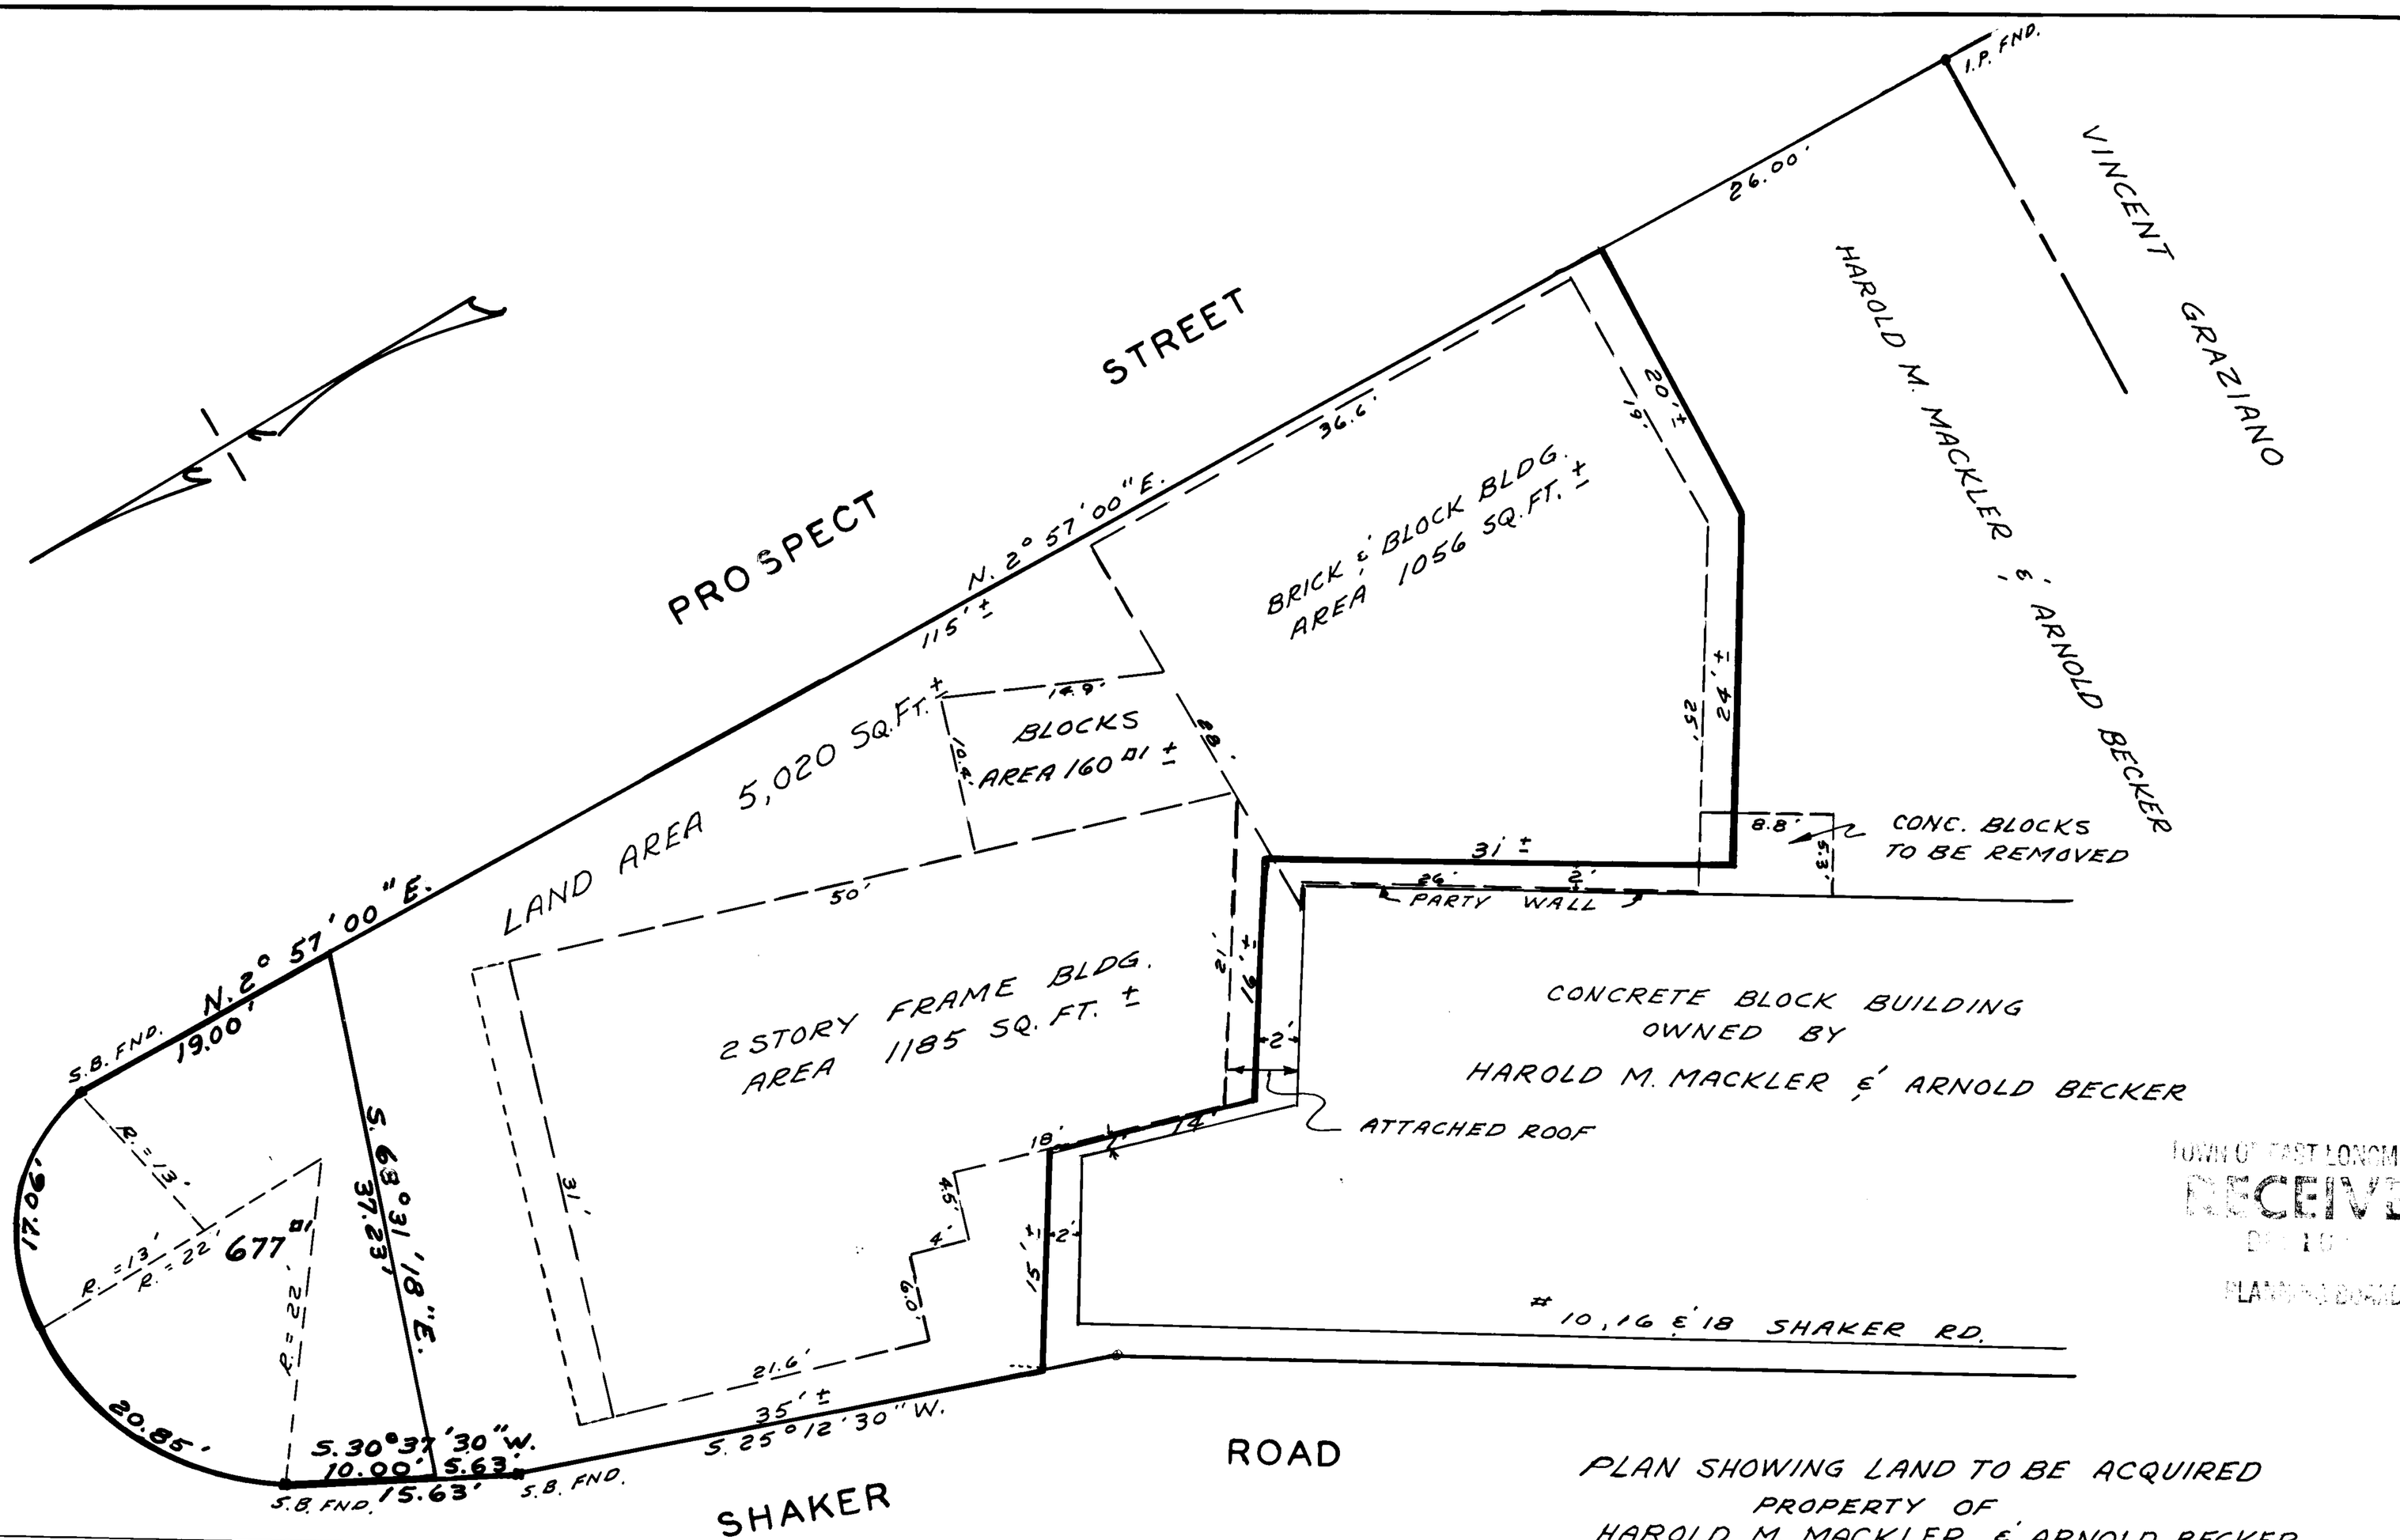

TOWN OF EAST LONGMEADOW
RECEIVED
DEC 10
PLANNING BOARD

PLAN SHOWING LAND TO BE ACQUIRED
PROPERTY OF
HAROLD M. MACKLER & ARNOLD BECKER
EAST LONGMEADOW MASS.
SCALE: 1" = 10' SEPT. 20, 1979
A.A. MELIEN TOWN ENG.'R.

GRAPHIC SCALE: 0 5' 10' 20' / 0 1" 2"

THIS PLAN DOES NOT CONSTITUTE A SUBDIVISION, THEREFORE APPROVAL UNDER THE SUBDIVISION CONTROL LAW NOT REQUIRED
EAST LONGMEADOW PLANNING BOARD

DATE _____

THIS PLAN CONFORMS WITH THE RULES AND REGULATIONS OF THE REGISTRY OF DEEDS IN PREPARING THIS PLAN

Alfred A. Melien R.L.S.

COMMONWEALTH OF MASSACHUSETTS
ALFRED A. MELIEN, Jr.
No. 9386
REGISTERED LAND SURVEYOR

Alfred A. Melien - R.L.S.