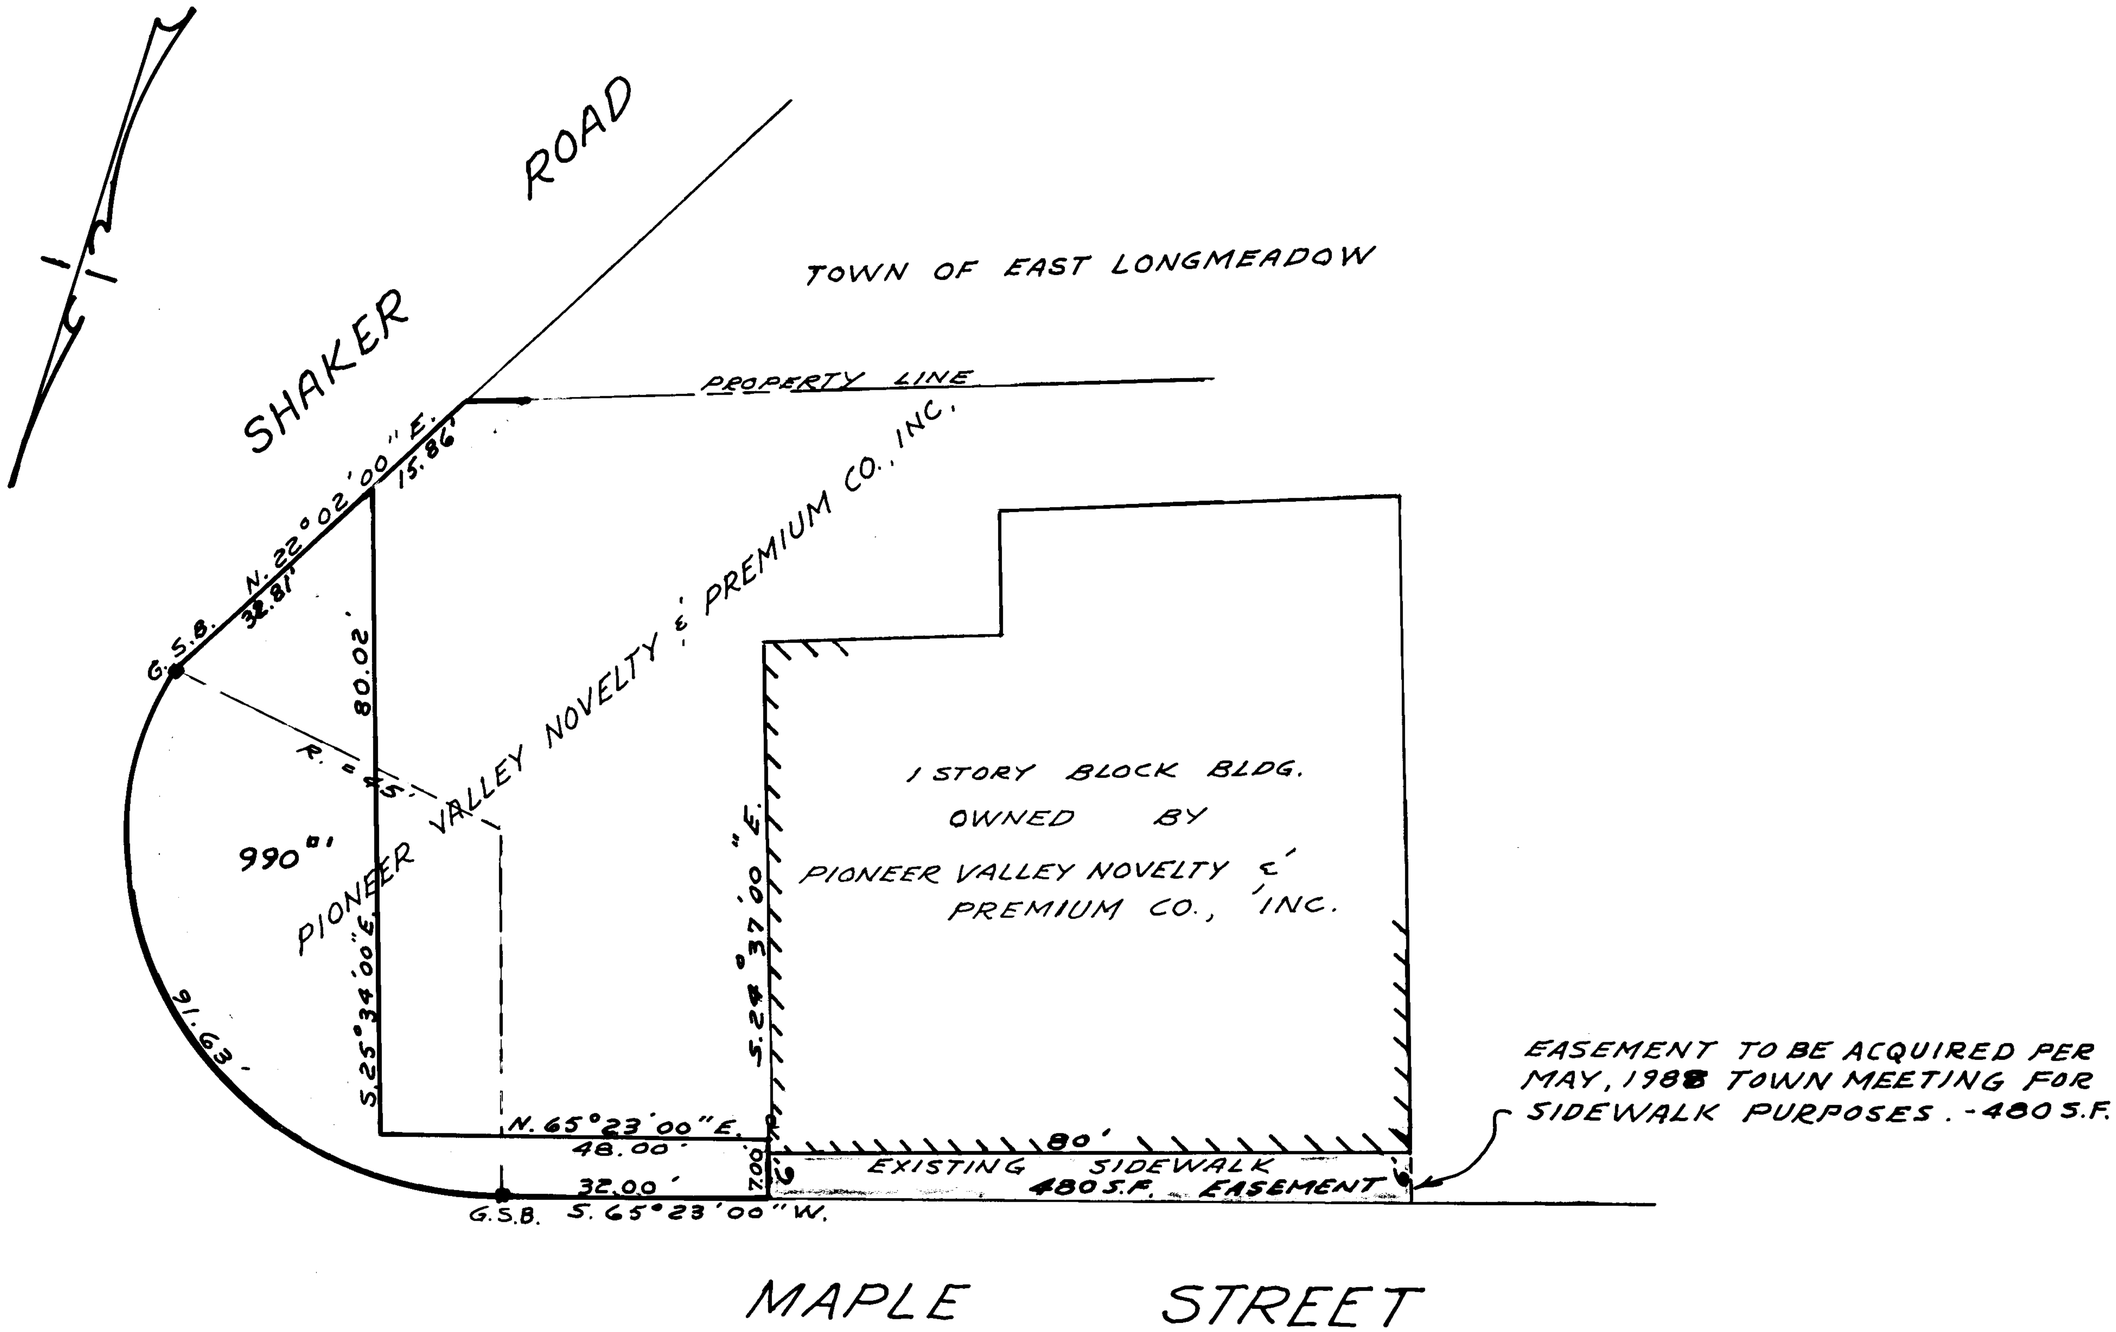

TOWN OF EAST LONGMEADOW
RECEIVED
DEC 16 1988
PLANNING BOARD

PLAN SHOWING EASEMENT TO BE ACQUIRED
SHAKER ROAD & MAPLE STREET
EAST LONGMEADOW MASS.
SCALE: 1" = 20' OCT. 1980
A.A. MELIEN TOWN ENG'R.
GRAPHIC SCALE: 0' 10' 20' 40' / 0" 1" 2"
REVISED MAY 7, 1987

THIS PLAN DOES NOT CONSTITUTE A SUBDIVISION, THEREFORE APPROVAL UNDER THE SUBDIVISION CONTROL LAW NOT REQUIRE.
EAST LONGMEADOW
PLANNING BOARD

DATE

THIS PLAN CONFORMS WITH THE RULES AND REGULATIONS OF THE REGISTRY OF DEEDS IN PREPARING THIS PLAN
Alfred A. Melien R.L.S.

COMMONWEALTH OF MASSACHUSETTS
ALFRED A. MELIEN, Jr.
No. 9386
REGISTERED LAND SURVEYOR

Alfred A. Melien - R.L.S.