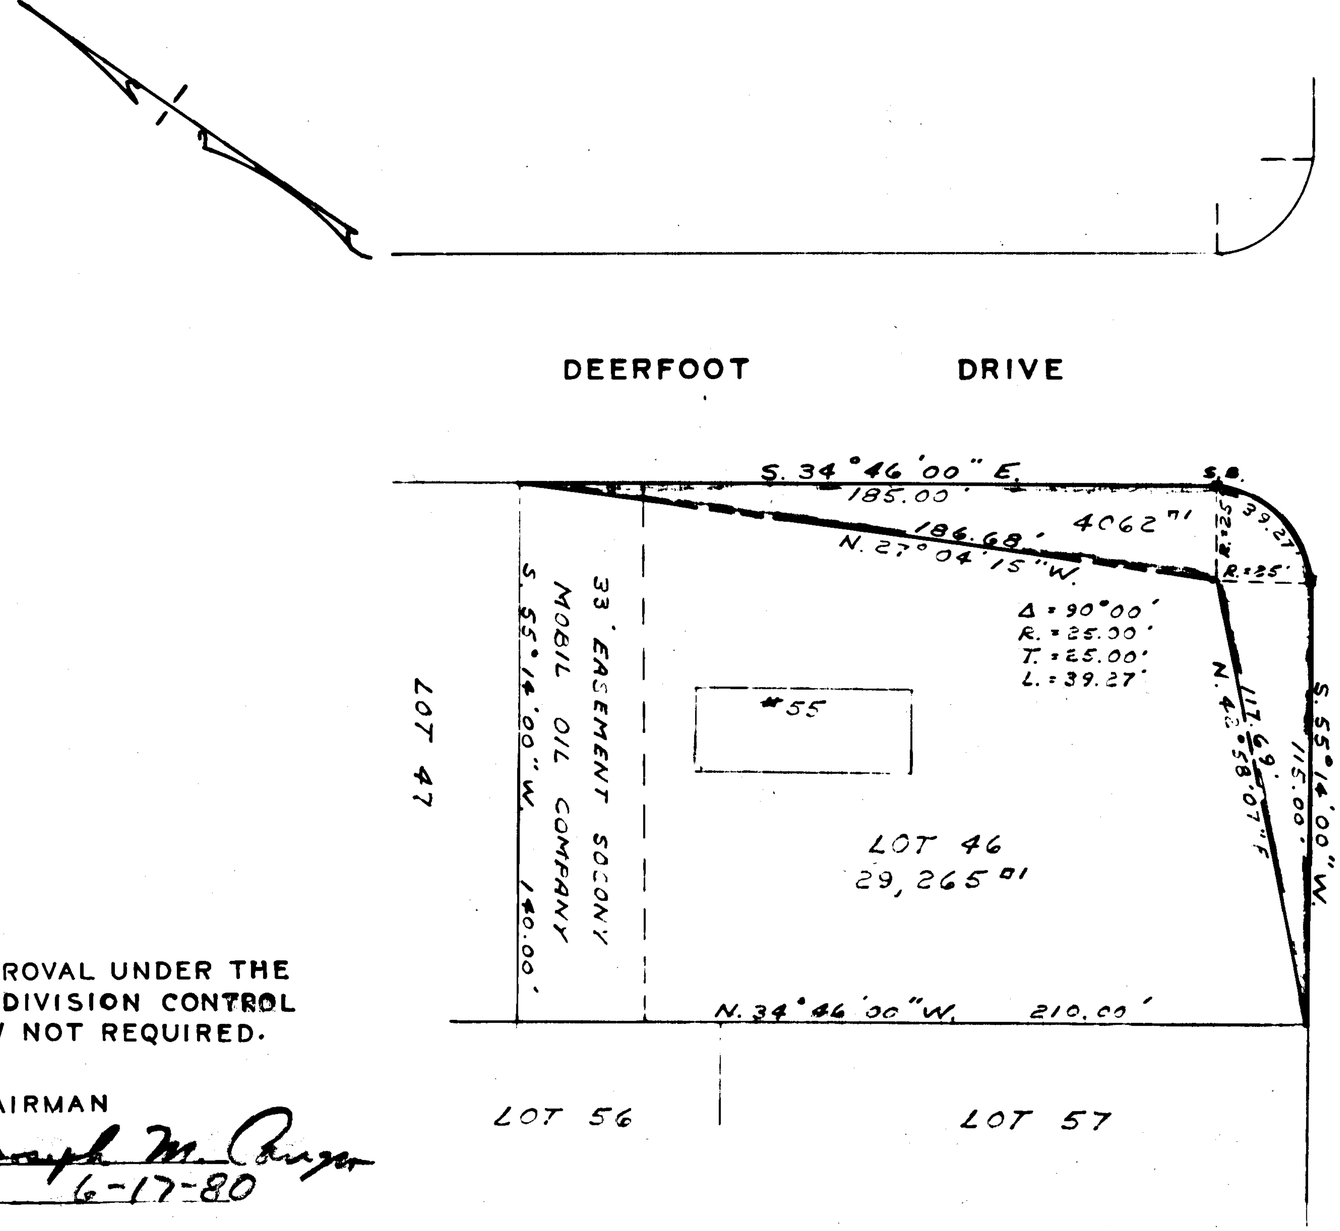


APPROVAL UNDER THE SUBDIVISION CONTROL LAW NOT REQUIRED.

CHAIRMAN Joseph M. Conger

DATE 6-17-80

TOWN OF EAST LONGMEADOW
RECEIVED
JUN 11 1980
PLANNING BOARD

THIS PLAN CONFORMS WITH THE RULES AND REGULATIONS OF THE REGISTRY OF DEEDS IN PREPARING THIS PLAN

COMMONWEALTH OF MASSACHUSETTS
ALFRED A. MELIEN, Jr.
No. 9386
REGISTERED LAND SURVEYOR

Alfred A. Melien R.L.S.

PLAN SHOWING EASEMENT FOR SANITARY SEWER PURPOSES
DEERFOOT DRIVE & BROOKHAVEN DRIVE
EAST LONGMEADOW MASS.

SCALE: 1" = 40' MAY 6, 1980

A. A. MELIEN TOWN ENG'R.

GRAPHIC SCALE: 0' 20' 40' 80' 0" 1" 2"

E 1666