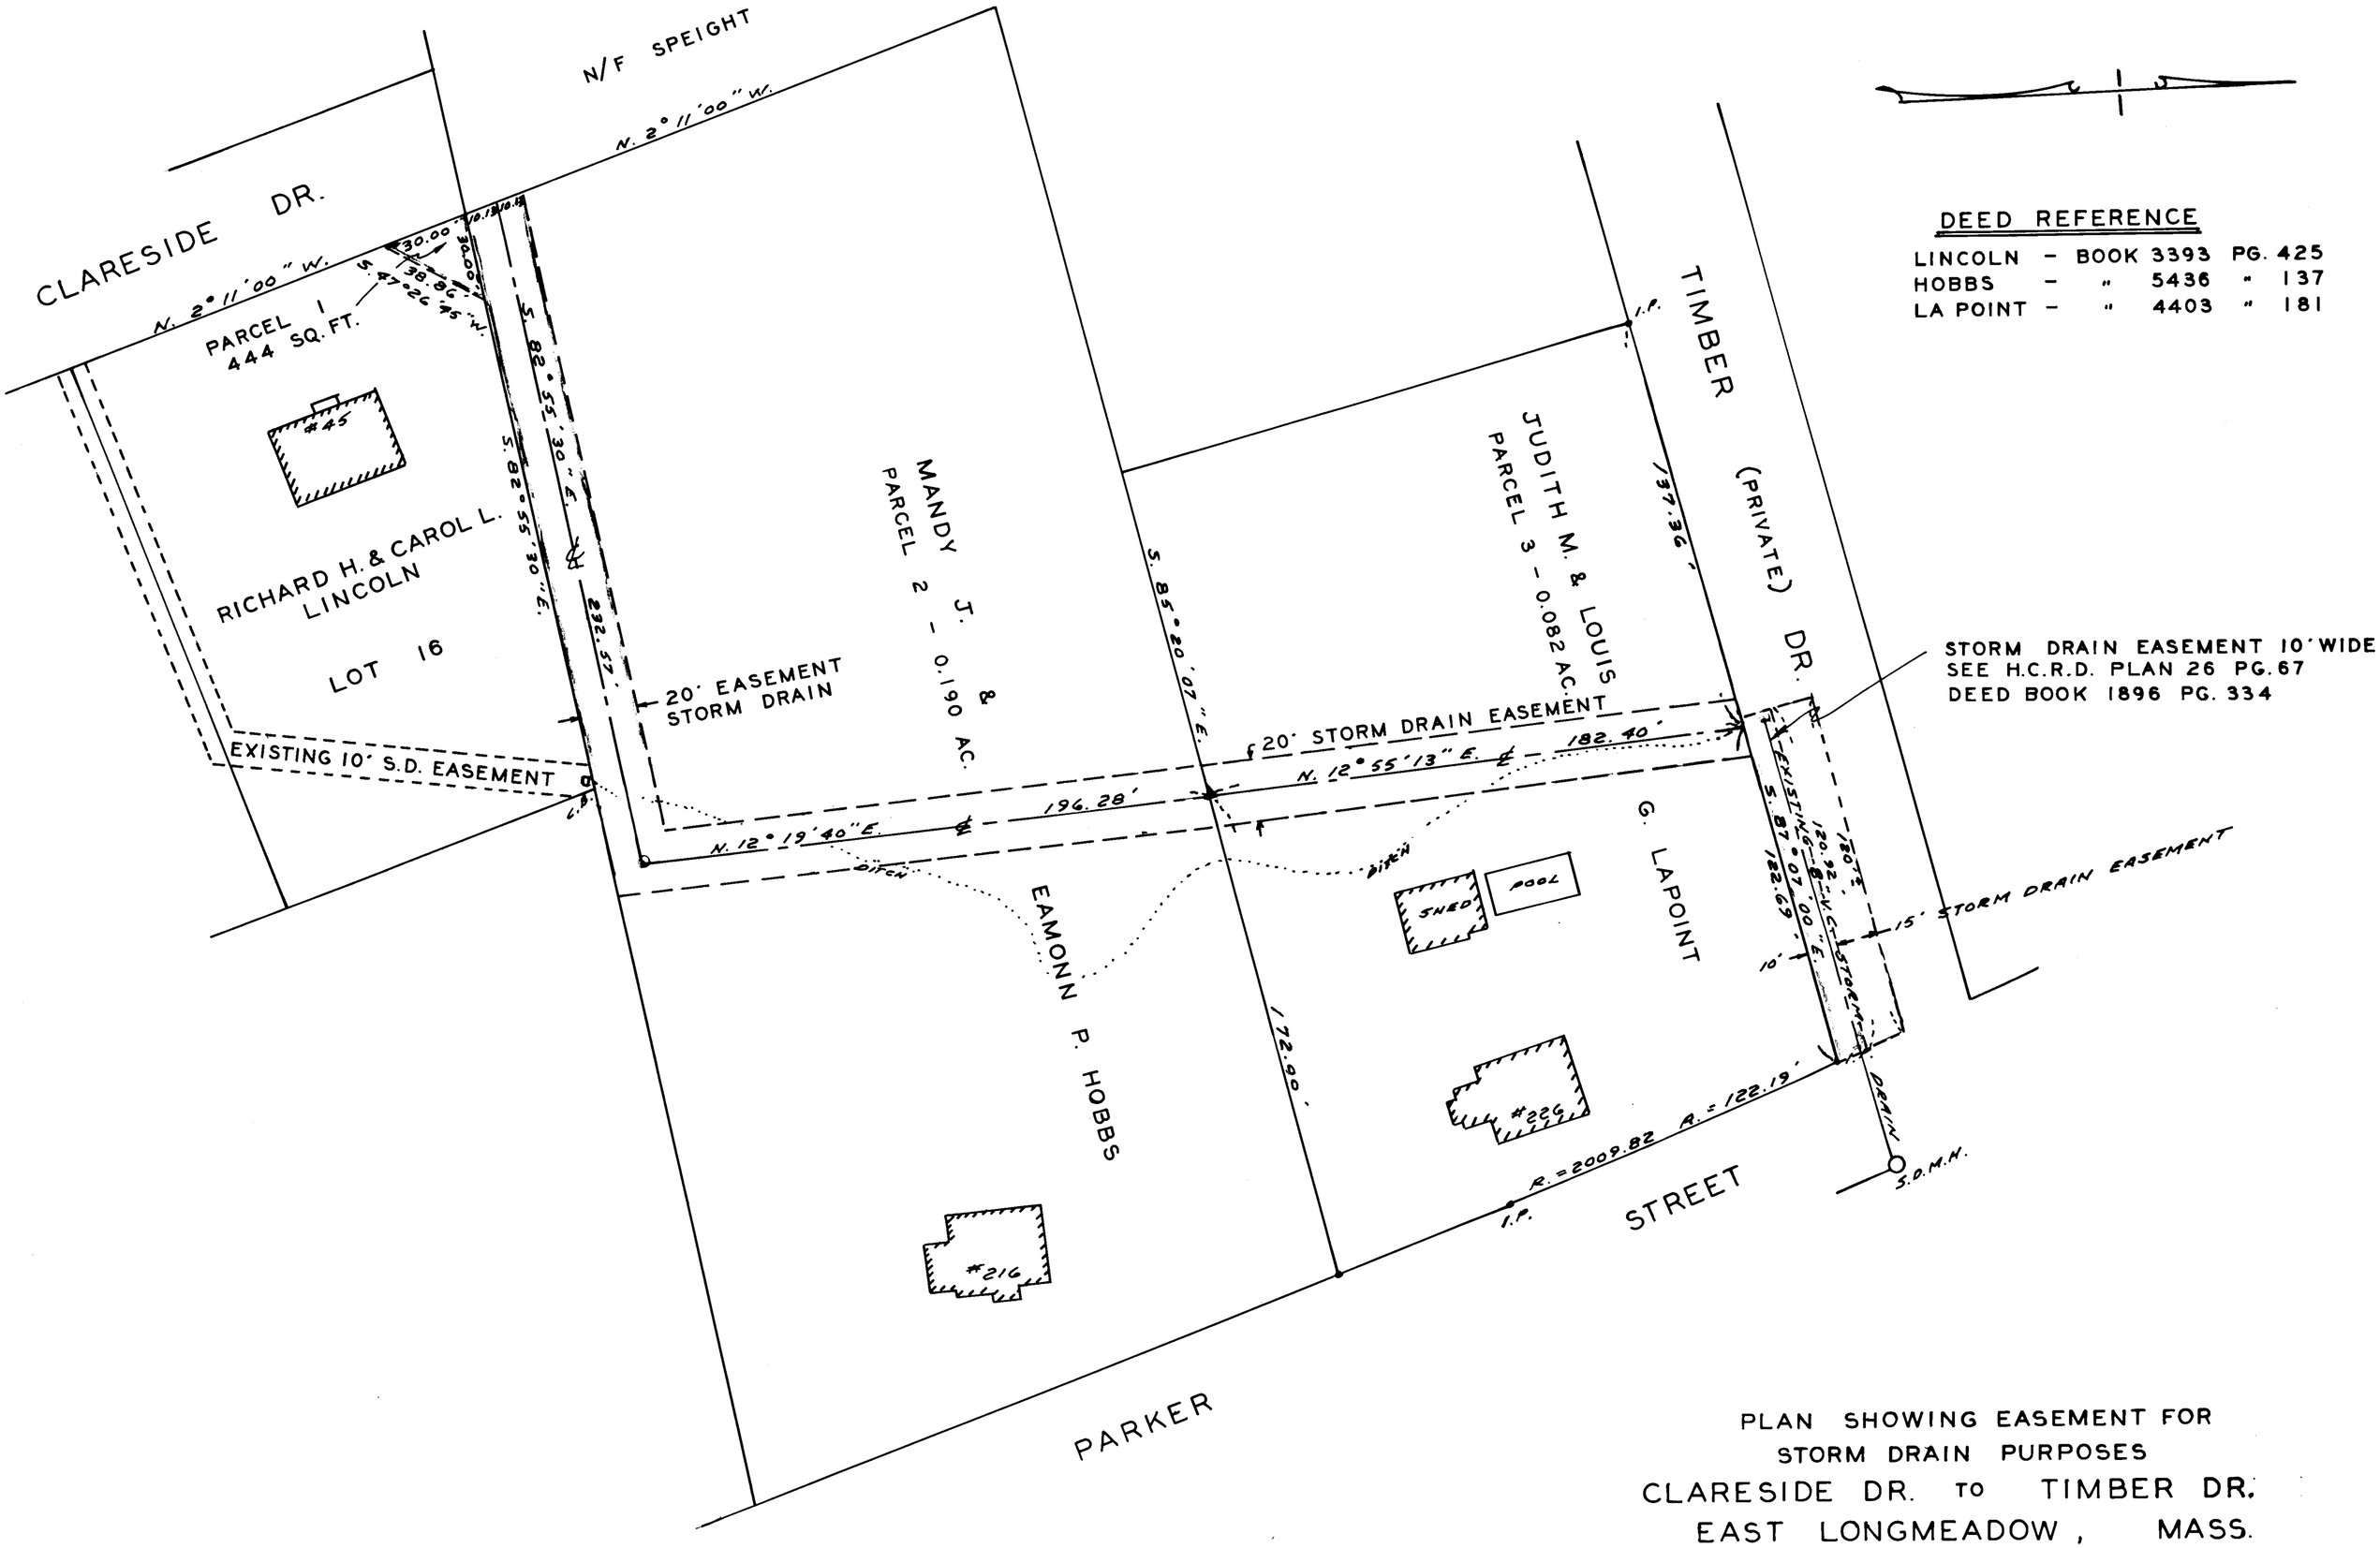

DEED REFERENCE

LINCOLN	-	BOOK 3393	PG.	425
HOBBS	-	" 5436	"	137
LA POINT	-	" 4403	"	181

STORM DRAIN EASEMENT 10' WIDE
SEE H.C.R.D. PLAN 26 PG. 67
DEED BOOK 1896 PG. 334

PLAN SHOWING EASEMENT FOR
STORM DRAIN PURPOSES
CLARESIDE DR. TO TIMBER DR.
EAST LONGMEADOW, MASS.

SCALE: 1" = 40' FEB. 1984
A. A. MELIEN TOWN ENG'R.

GRAPHIC SCALE: 0' 40' 80'

E 170