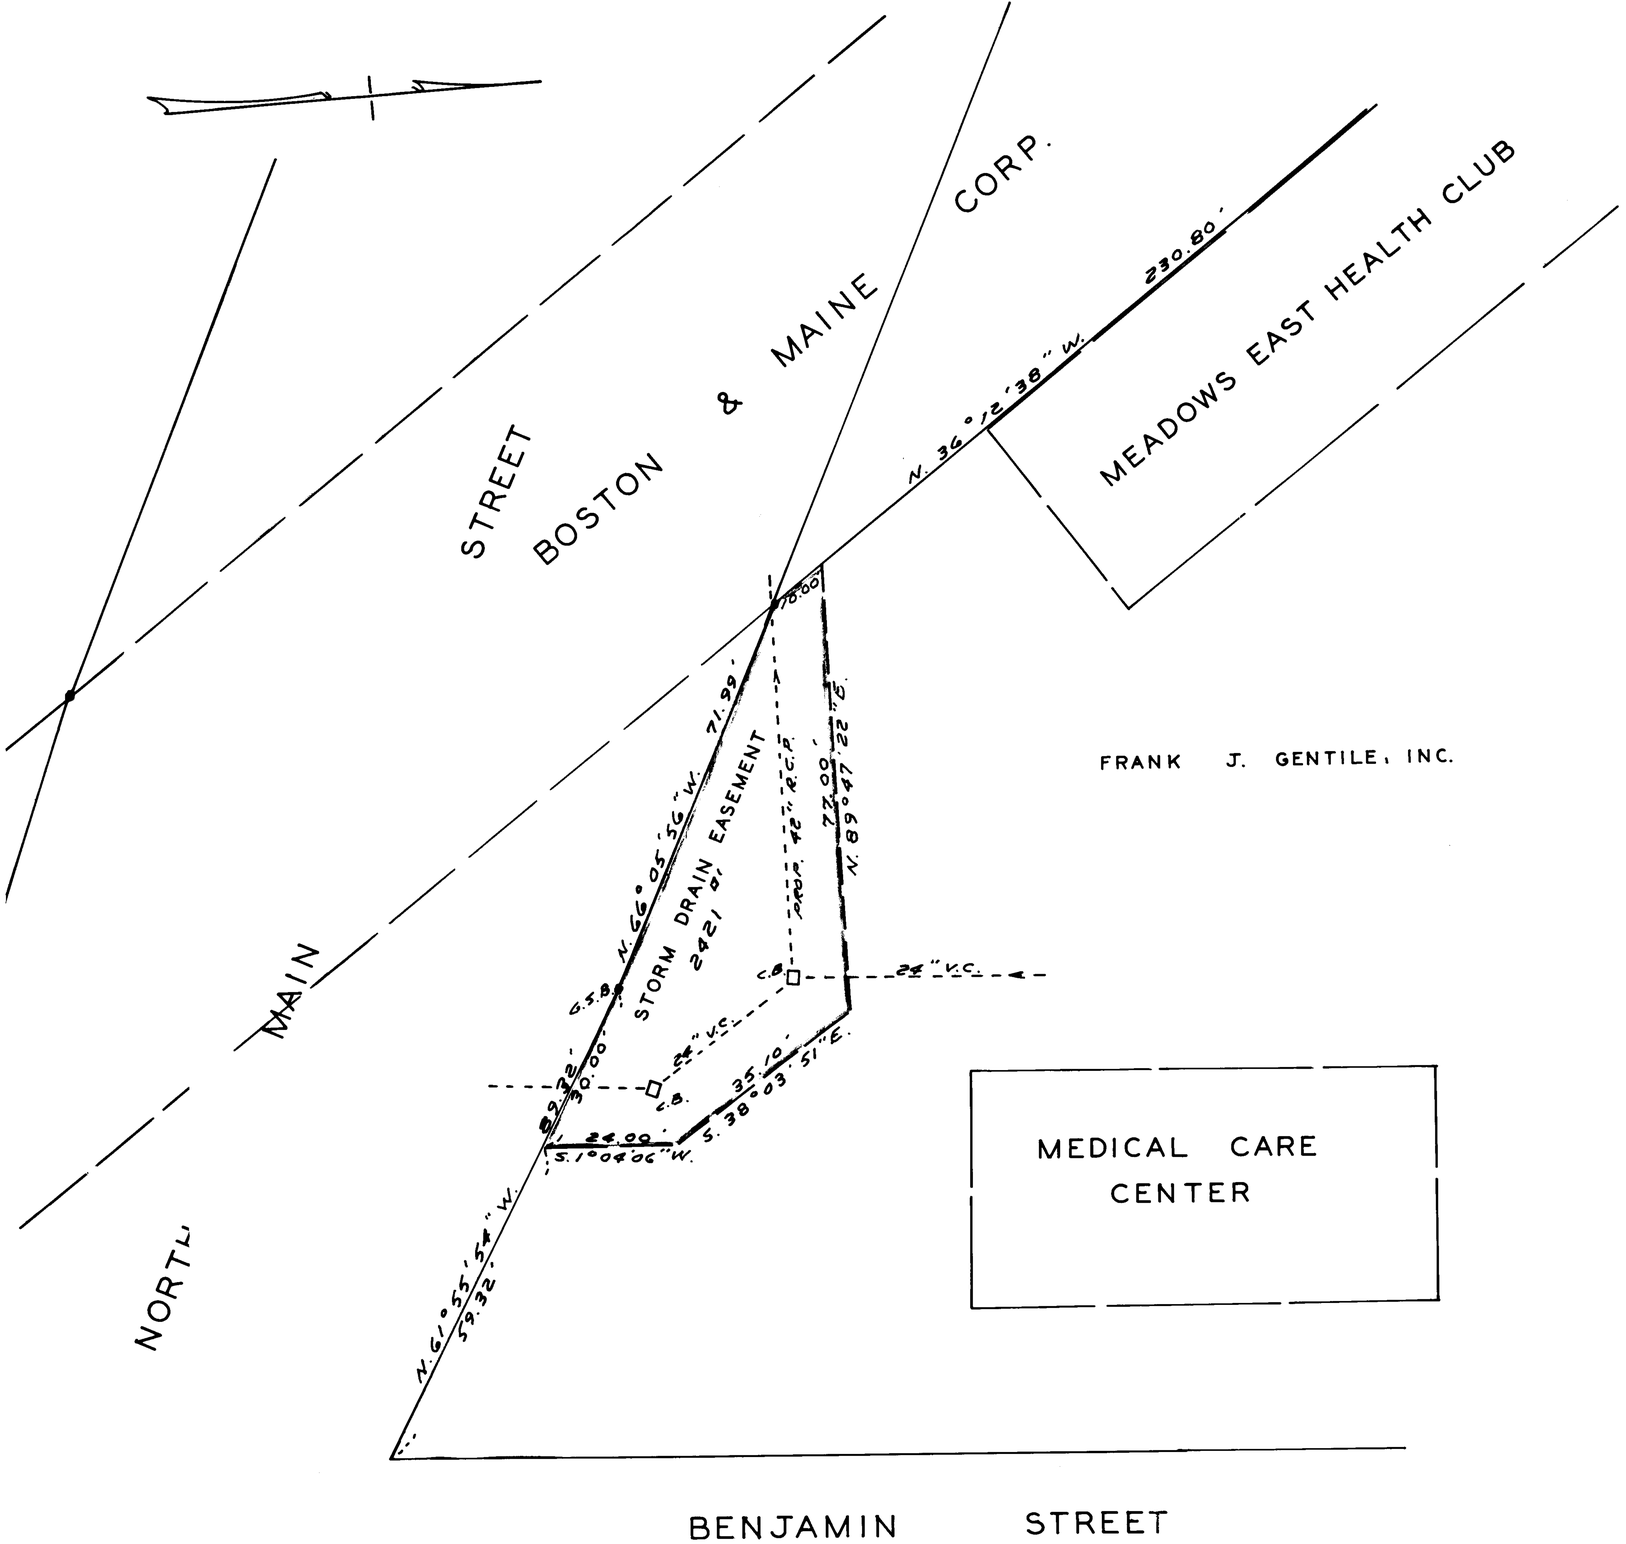


PLAN SHOWING EASEMENT FOR
STORM DRAIN PURPOSES ON LAND OF FRANK J. GENTILE, INC.
NO. MAIN & BENJAMIN ST. - B.&M. RAILROAD
EAST LONGMEADOW, MASS.

SCALE: 1" = 20' MAY 1984
A. A. MELIEN TOWN ENG'R.

GRAPHIC SCALE: 0' 20' 40'

E 174