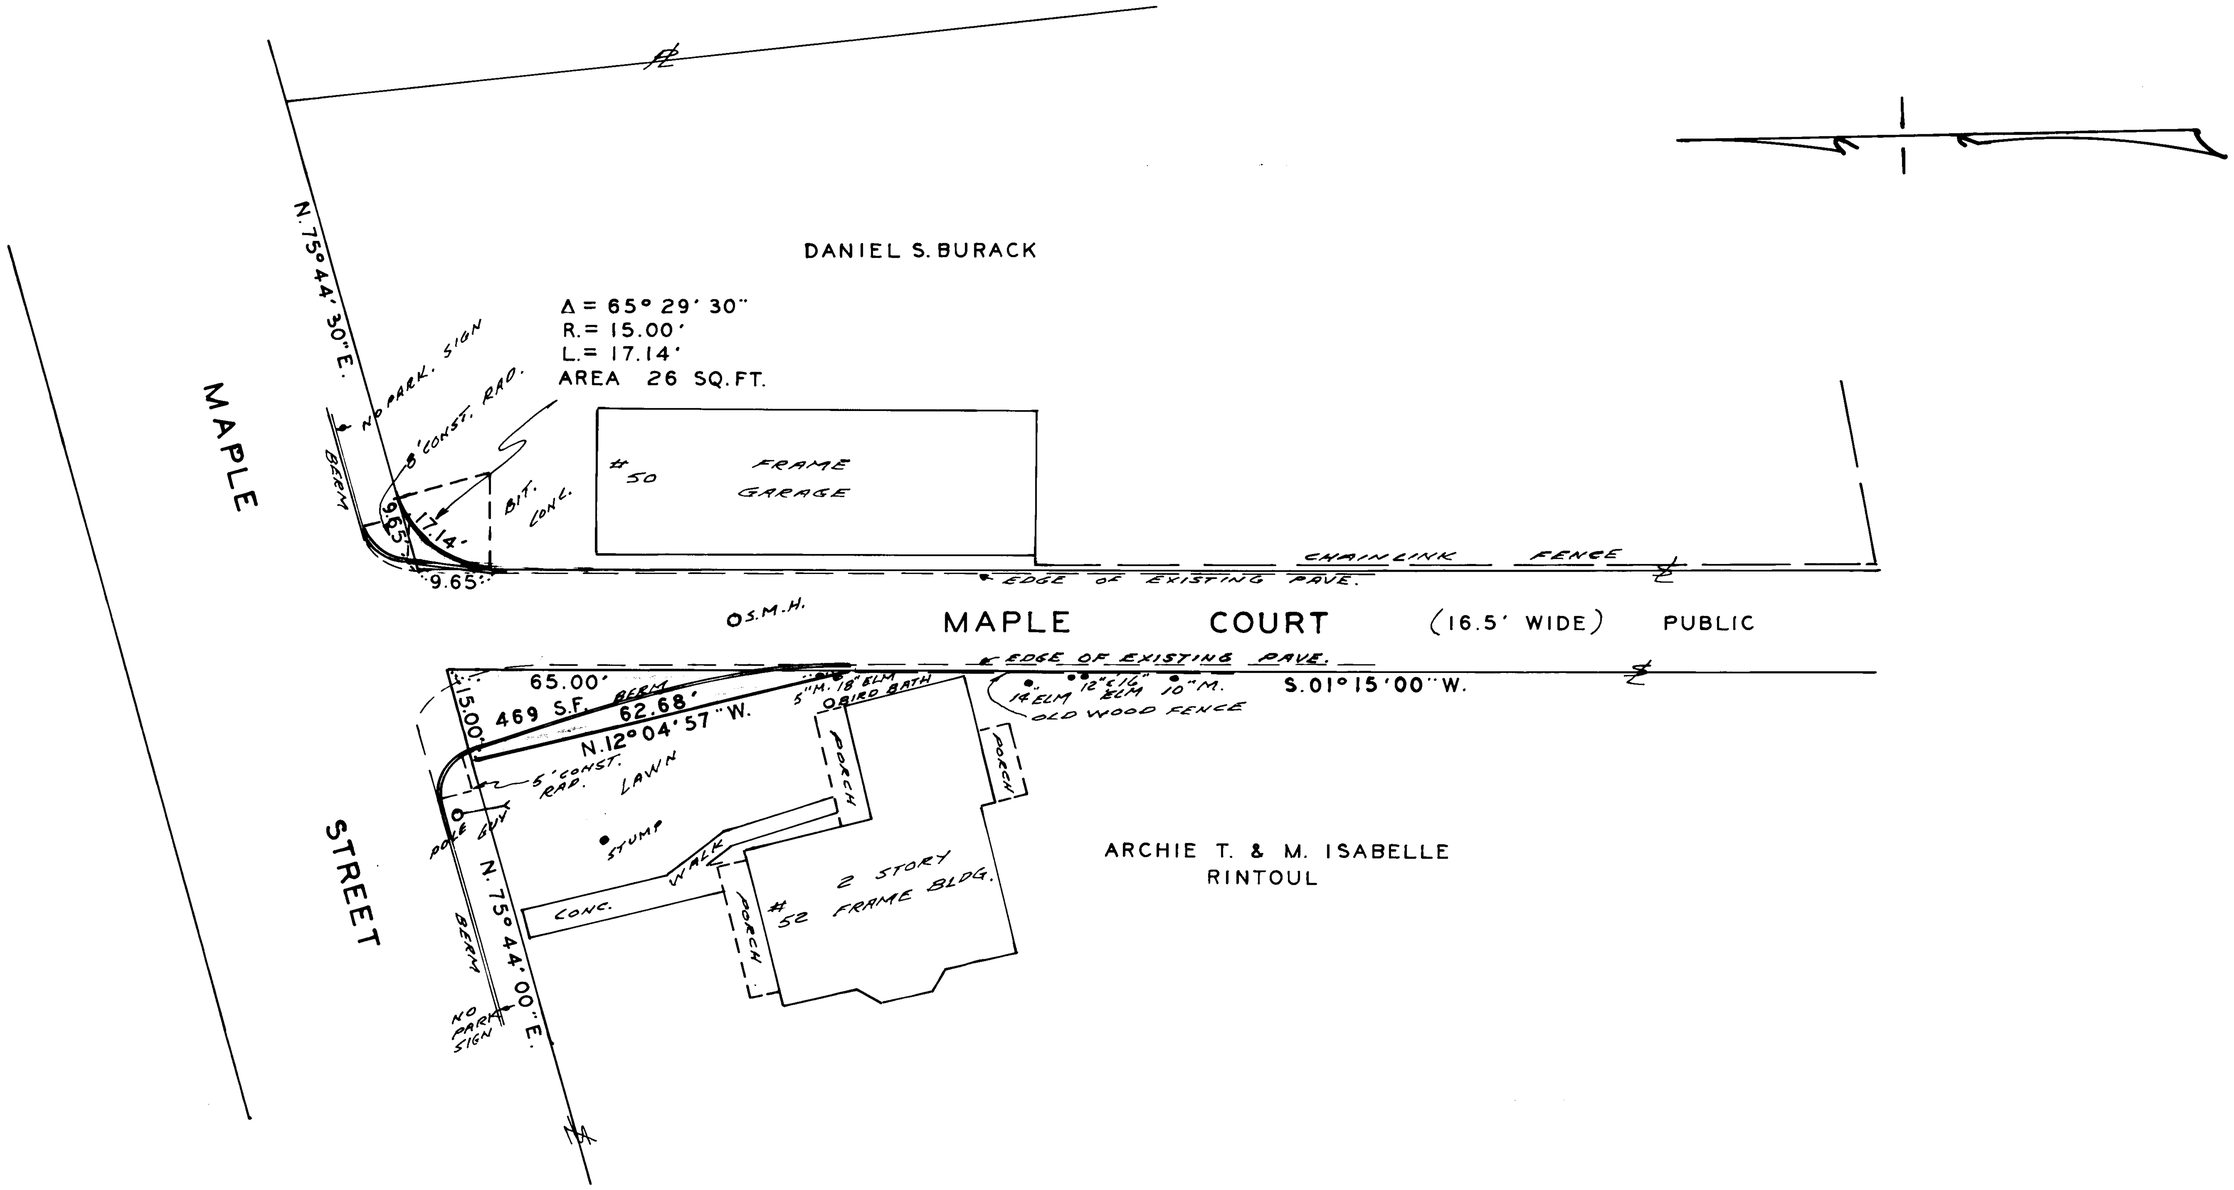

PLAN SHOWING EASEMENT TO BE ACQUIRED

MAPLE STREET & MAPLE COURT

EAST LONGMEADOW MASS.

SCALE: 1" = 20' JULY 25, 1985

A. A. MELIEN TOWN ENG'R.

GRAPHIC SCALE: 0' 20' 40' 50'

REVISED OCT. 15, 1985

E 176