RESERVED FOR REGISTERS USE ONLY

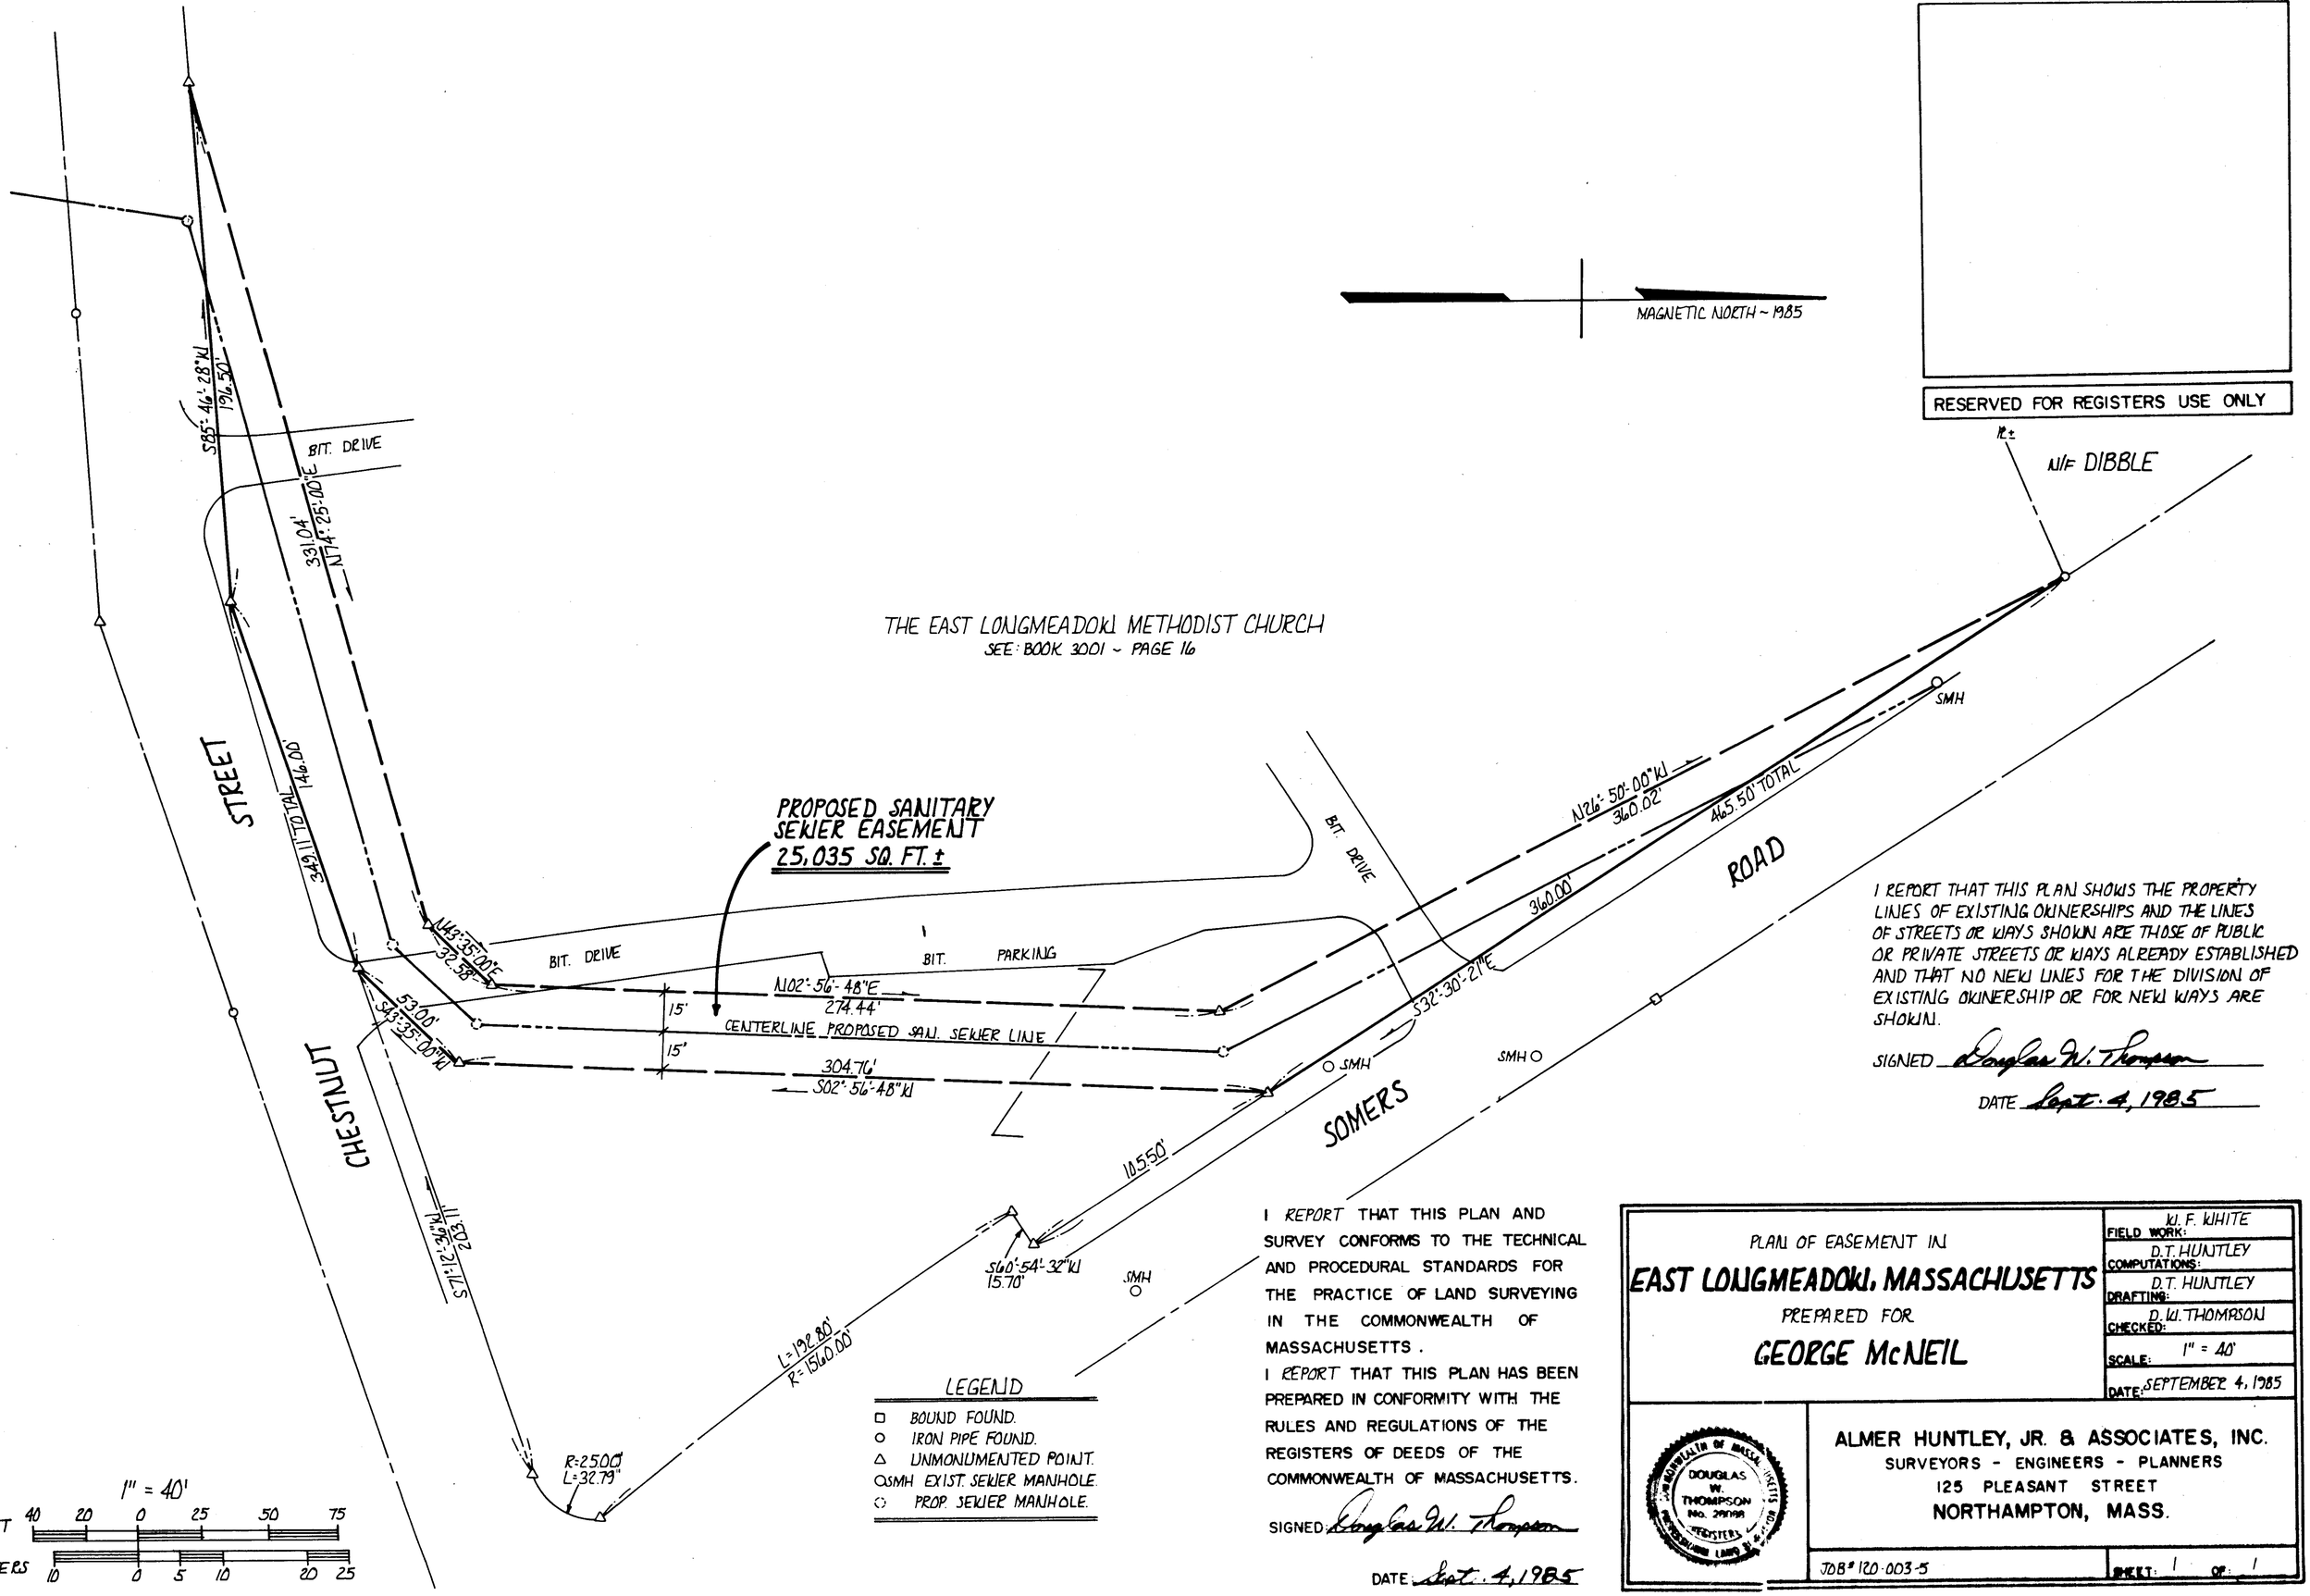

LEGEND

- □ BOUND FOUND.
- ○ IRON PIPE FOUND.
- △ UNMONUMENTED POINT.
- ○SMH EXIST. SEWER MANHOLE.
- ◌ PROP. SEWER MANHOLE.

I REPORT THAT THIS PLAN AND SURVEY CONFORMS TO THE TECHNICAL AND PROCEDURAL STANDARDS FOR THE PRACTICE OF LAND SURVEYING IN THE COMMONWEALTH OF MASSACHUSETTS.

I REPORT THAT THIS PLAN HAS BEEN PREPARED IN CONFORMITY WITH THE RULES AND REGULATIONS OF THE REGISTERS OF DEEDS OF THE COMMONWEALTH OF MASSACHUSETTS.

SIGNED Douglas W. Thompson

DATE Sept. 4, 1985

I REPORT THAT THIS PLAN SHOWS THE PROPERTY LINES OF EXISTING OWNERSHIPS AND THE LINES OF STREETS OR WAYS SHOWN ARE THOSE OF PUBLIC OR PRIVATE STREETS OR WAYS ALREADY ESTABLISHED AND THAT NO NEW LINES FOR THE DIVISION OF EXISTING OWNERSHIP OR FOR NEW WAYS ARE SHOWN.

SIGNED Douglas W. Thompson

DATE Sept. 4, 1985

PLAN OF EASEMENT IN

EAST LONGMEADOW, MASSACHUSETTS

PREPARED FOR

GEORGE McNEIL

FIELD WORK:	W. F. WHITE
COMPUTATIONS:	D.T. HUNTLEY
DRAFTING:	D.T. HUNTLEY
CHECKED:	D. W. THOMPSON
SCALE:	1" = 40'
DATE:	SEPTEMBER 4, 1985

COMMONWEALTH OF MASSACHUSETTS — DOUGLAS W. THOMPSON No. 29098 — REGISTERED PROFESSIONAL LAND SURVEYOR

ALMER HUNTLEY, JR. & ASSOCIATES, INC.
SURVEYORS - ENGINEERS - PLANNERS
125 PLEASANT STREET
NORTHAMPTON, MASS.

JOB # 120-003-5

SHEET: 1 OF: 1

E 178