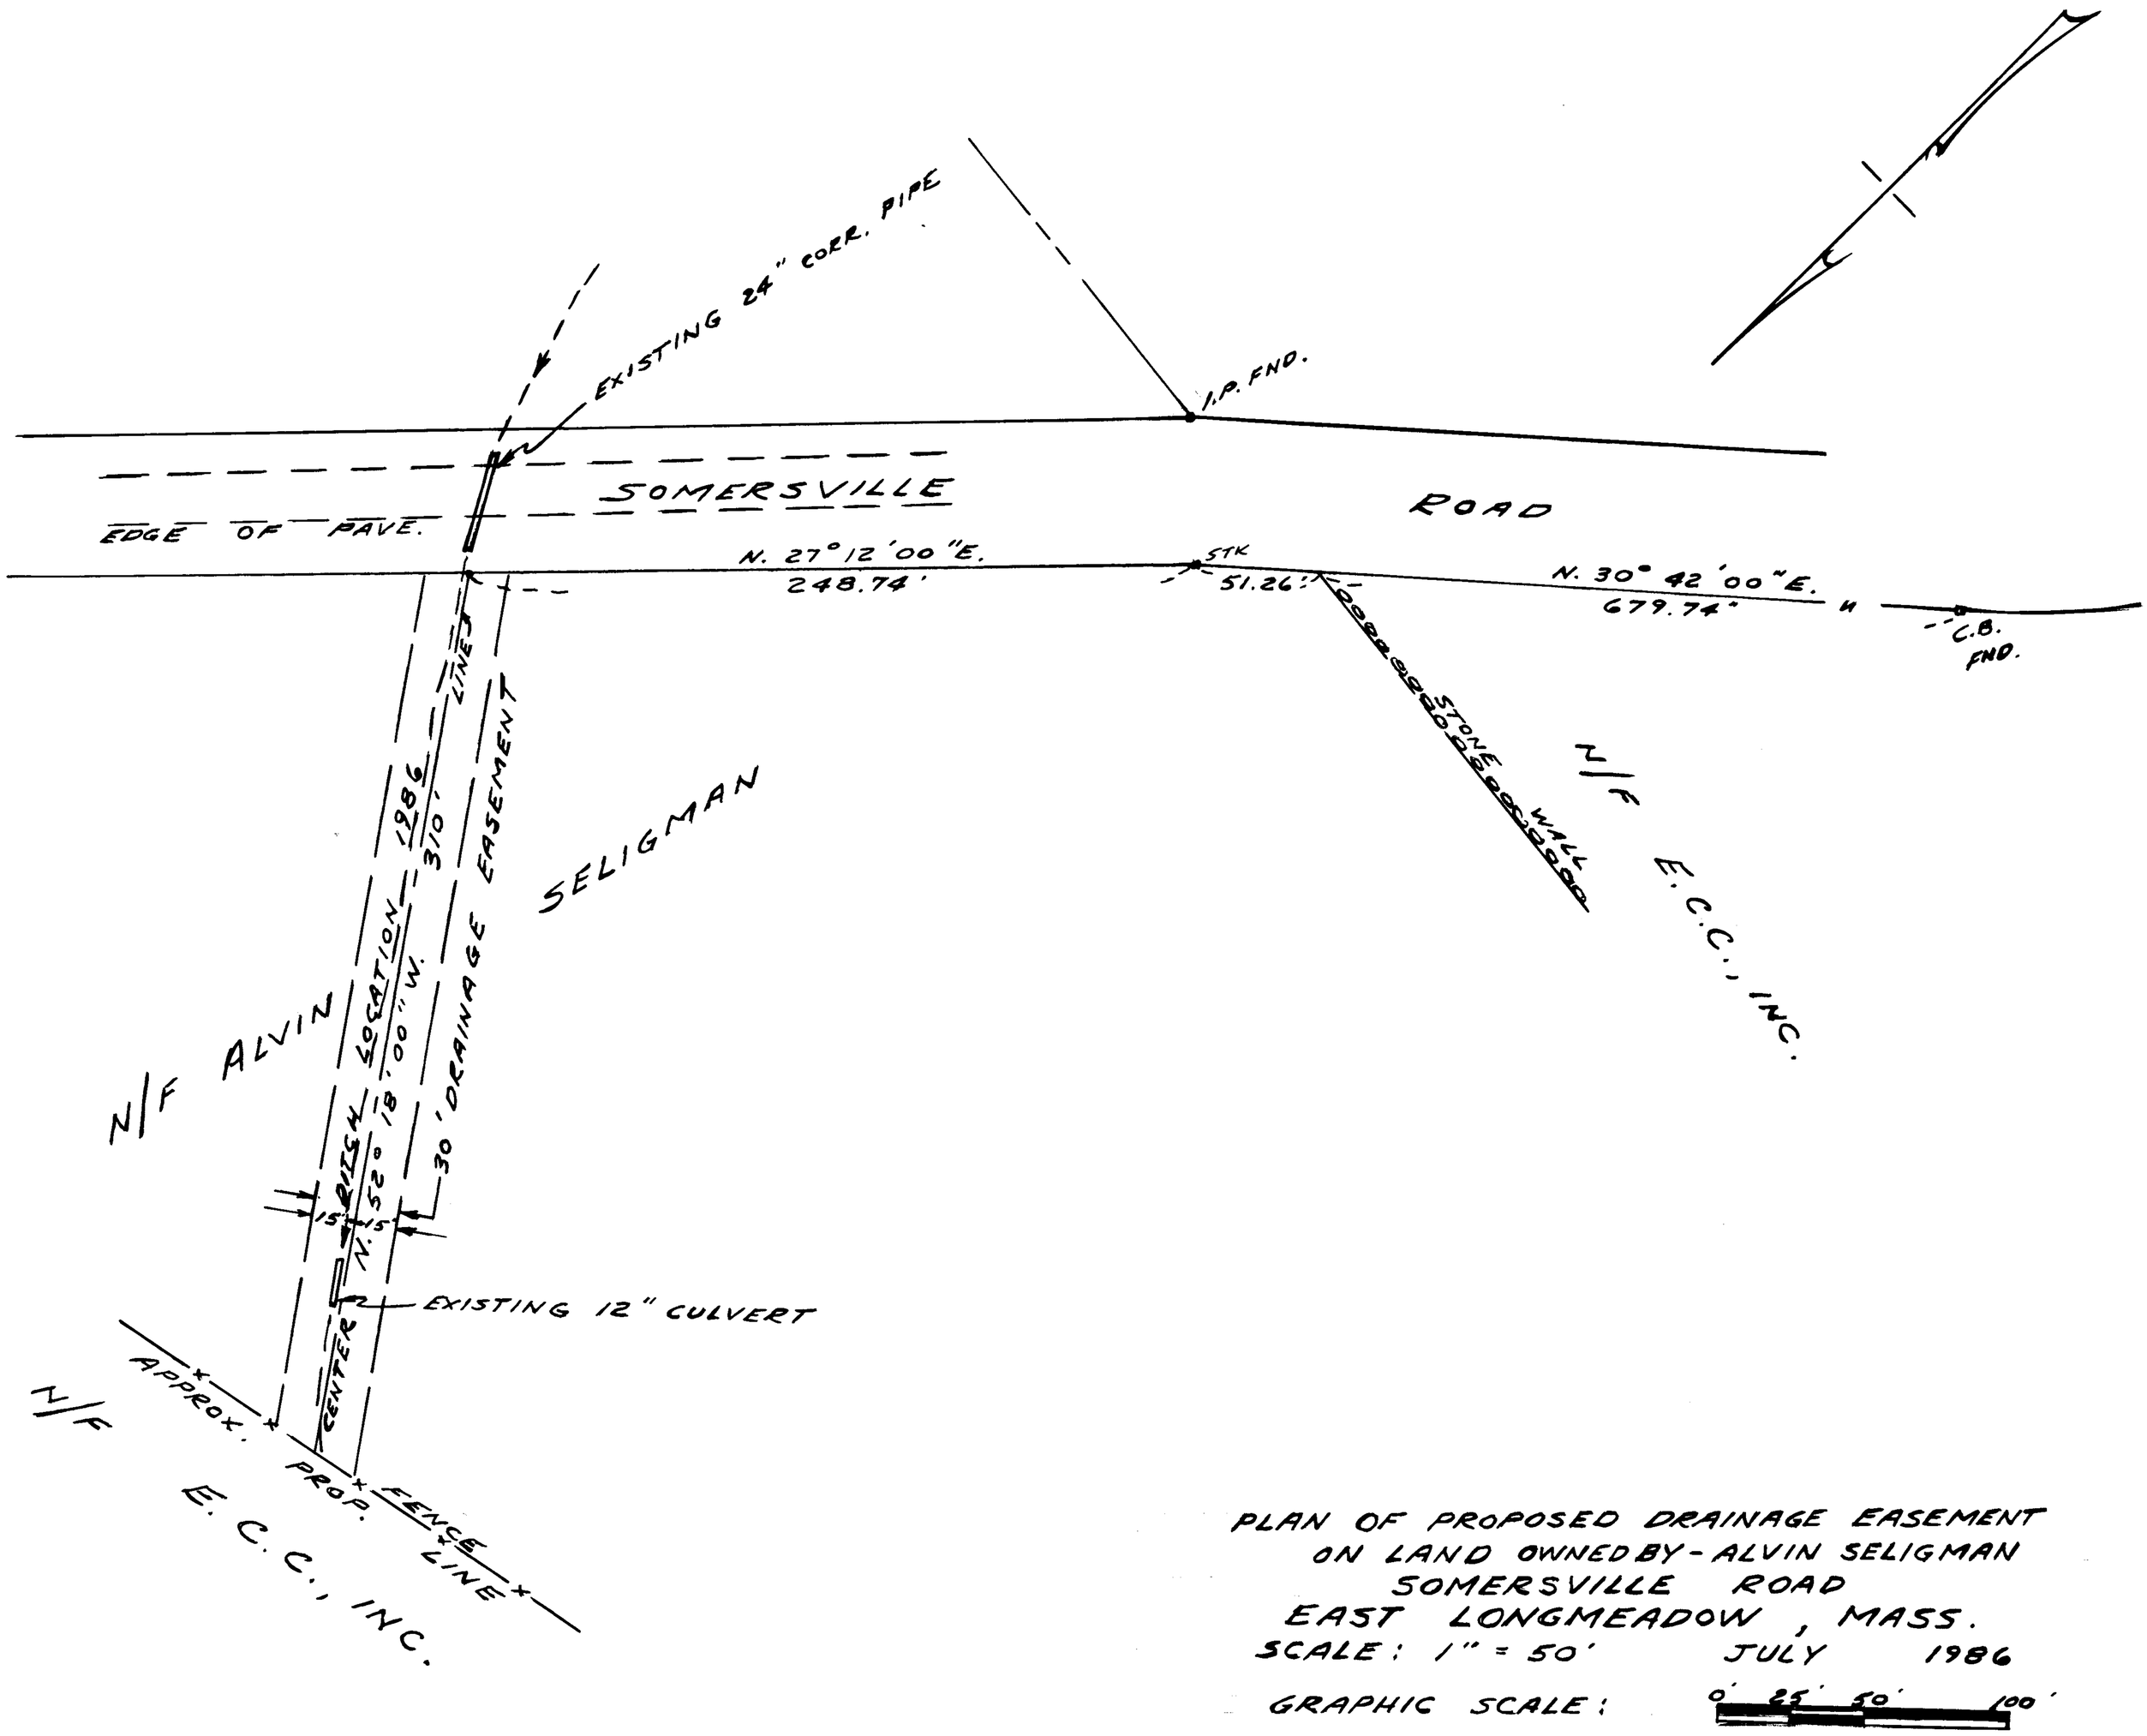

PLAN OF PROPOSED DRAINAGE EASEMENT
ON LAND OWNED BY - ALVIN SELIGMAN
SOMERSVILLE ROAD
EAST LONGMEADOW, MASS.
SCALE: 1" = 50' JULY 1986

GRAPHIC SCALE: 0' 25' 50' 100'

E 186