314-60

FOR REGISTRY USE

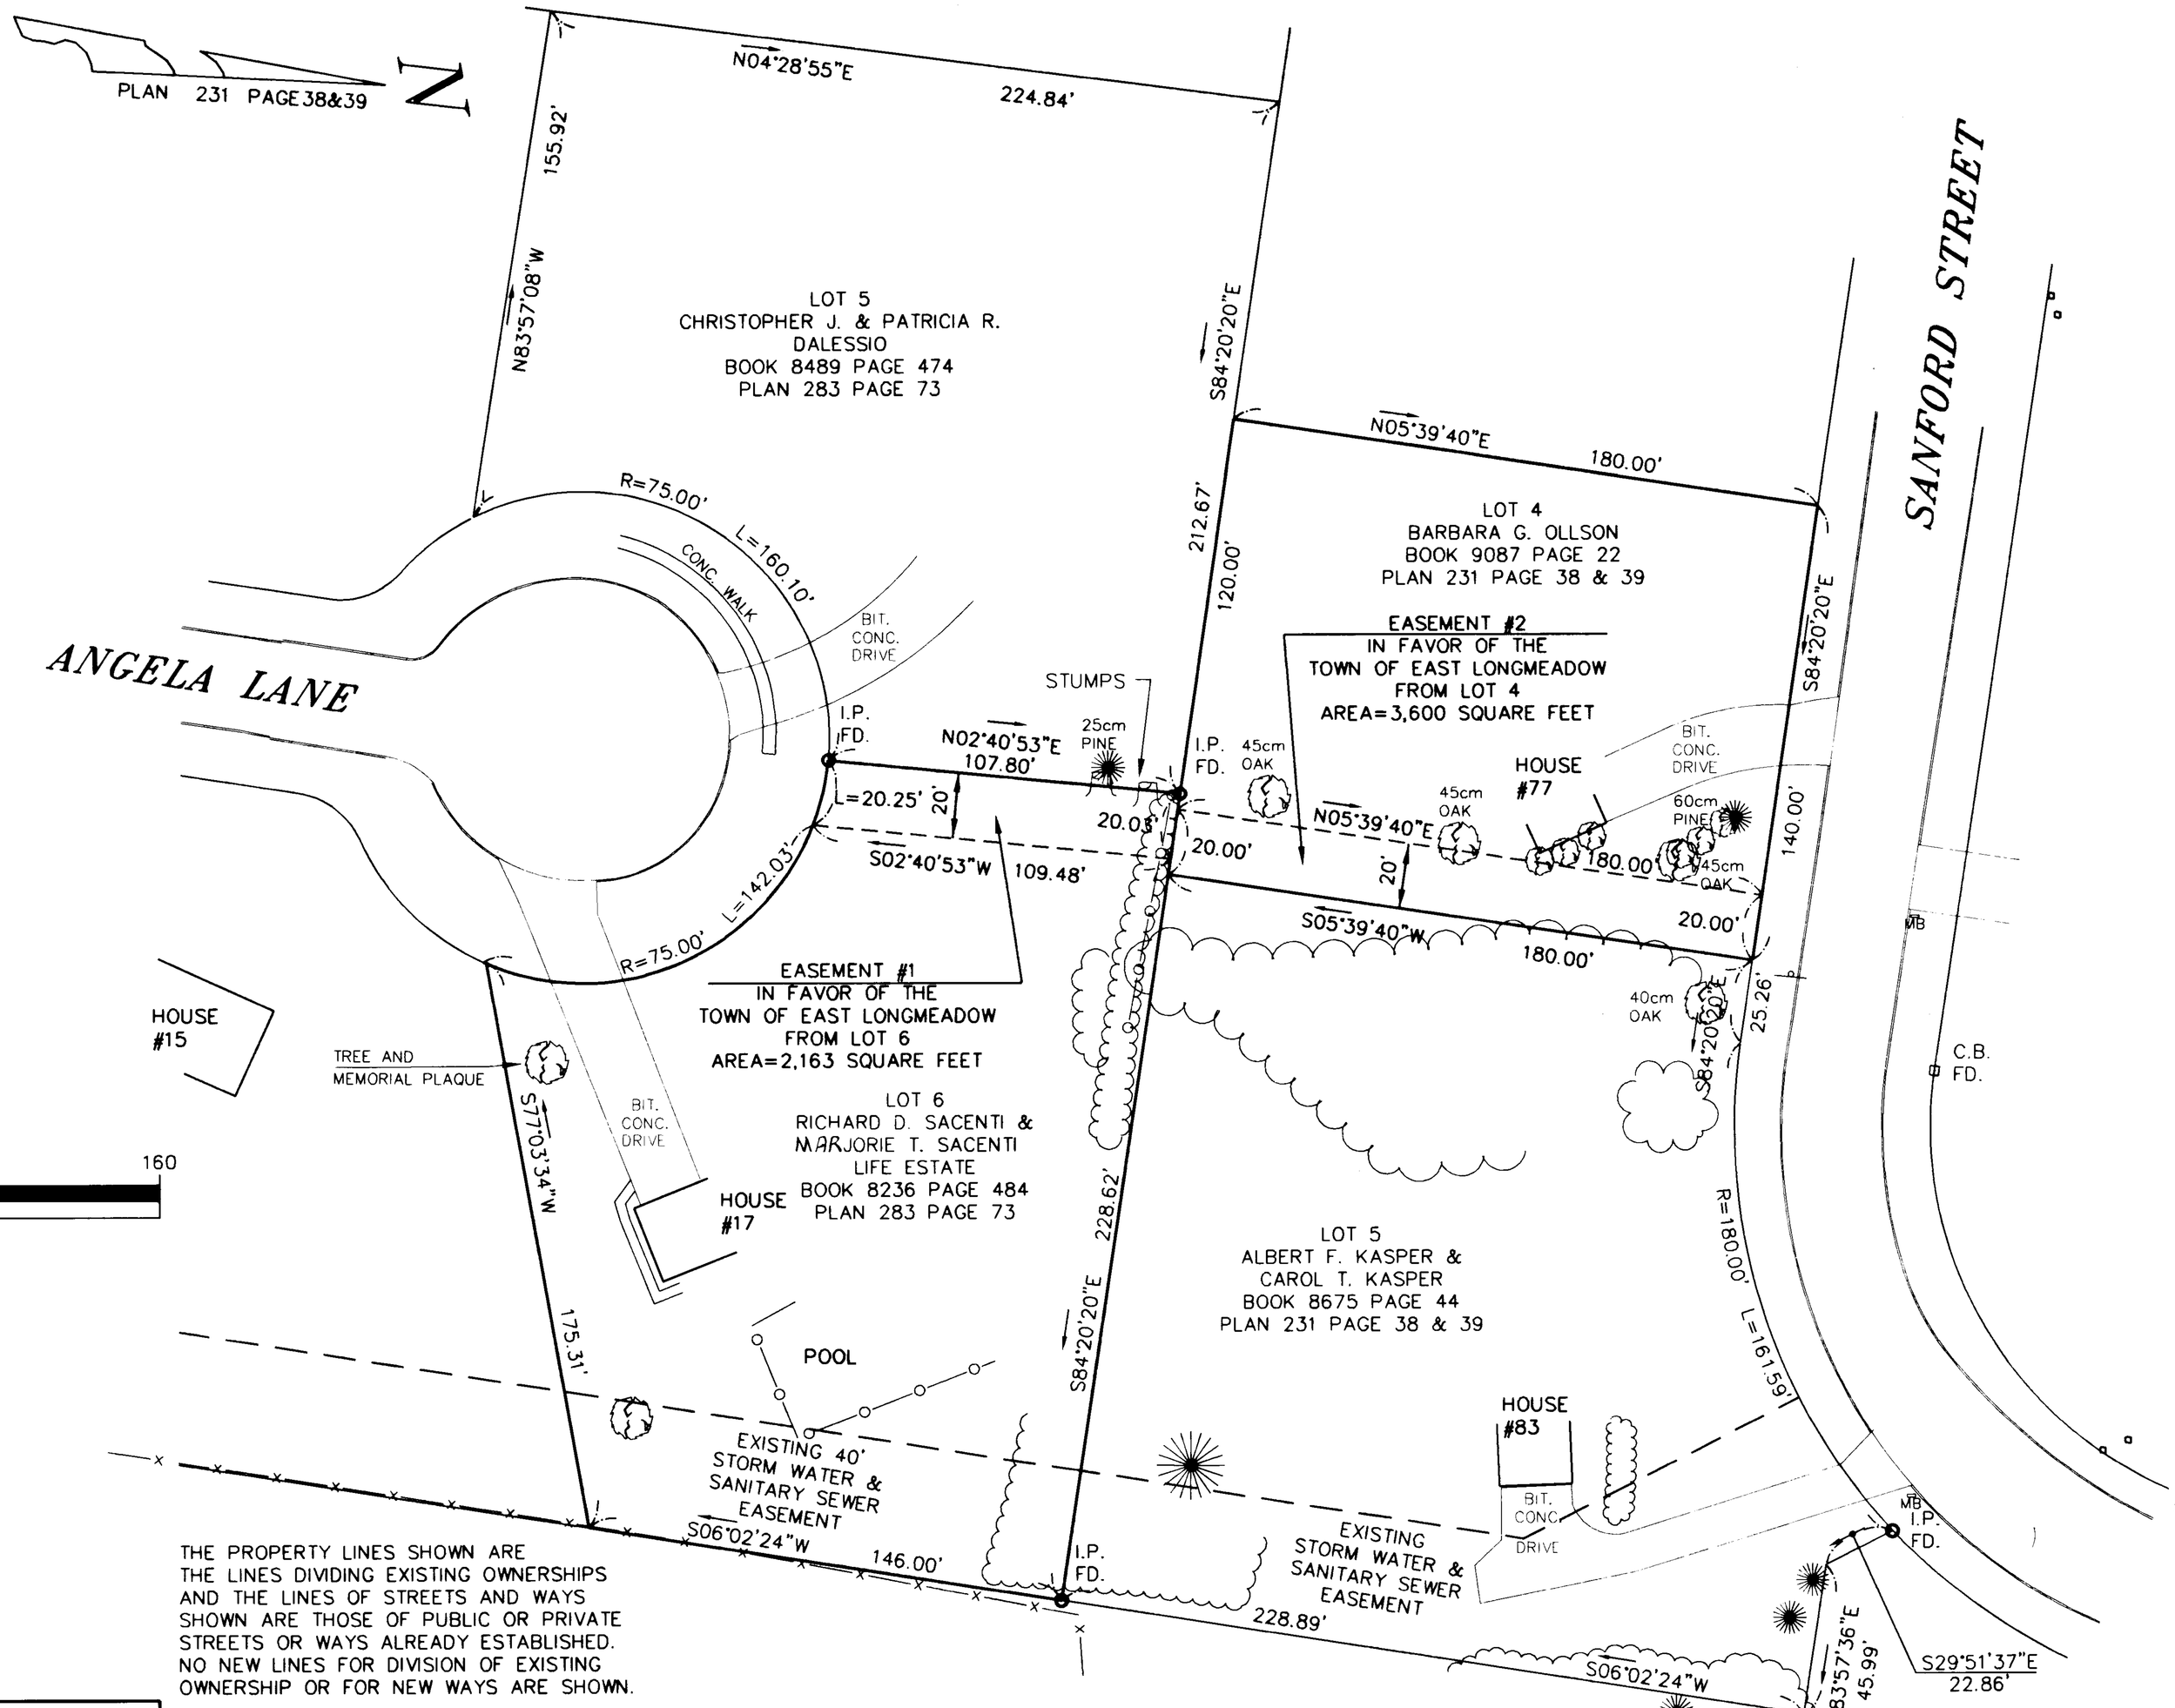

GRAPHIC SCALE

40 0 20 40 80 160

(IN FEET)
1 INCH = FORTY FEET

THE PROPERTY LINES SHOWN ARE THE LINES DIVIDING EXISTING OWNERSHIPS AND THE LINES OF STREETS AND WAYS SHOWN ARE THOSE OF PUBLIC OR PRIVATE STREETS OR WAYS ALREADY ESTABLISHED. NO NEW LINES FOR DIVISION OF EXISTING OWNERSHIP OR FOR NEW WAYS ARE SHOWN.

ALSO, I CERTIFY THAT THIS PLAN HAS BEEN PREPARED IN CONFORMITY WITH THE RULES AND REGULATIONS OF THE REGISTERS OF DEEDS OF THE COMMONWEALTH OF MASSACHUSETTS.

NO.	DATE	BY	REVISIONS

SHERMAN and WOODS
Land Surveying & Engineering
3 CONVERSE STREET, SUITE 203
Palmer, MA 01069

FIELD WORK: JES
COMPS: DJF
DRAFTING: DJF
CHECKED: REW
APPROVED: REW

COMMONWEALTH OF MASSACHUSETTS
ROGER E. WOODS
No. 37741
PROFESSIONAL LAND SURVEYOR

SCALE:
HORZ: 1"=40'
VERT: N/A
DATE: 8/10/99

EASEMENT PLAN

PLAN OF LAND IN
EAST LONGMEADOW, MA
PREPARED FOR
TOWN OF EAST LONGMEADOW

PROJECT NUMBER
98178

SHEET NUMBER
1 OF 1

3-2228

98178EAS.DWG

E 193