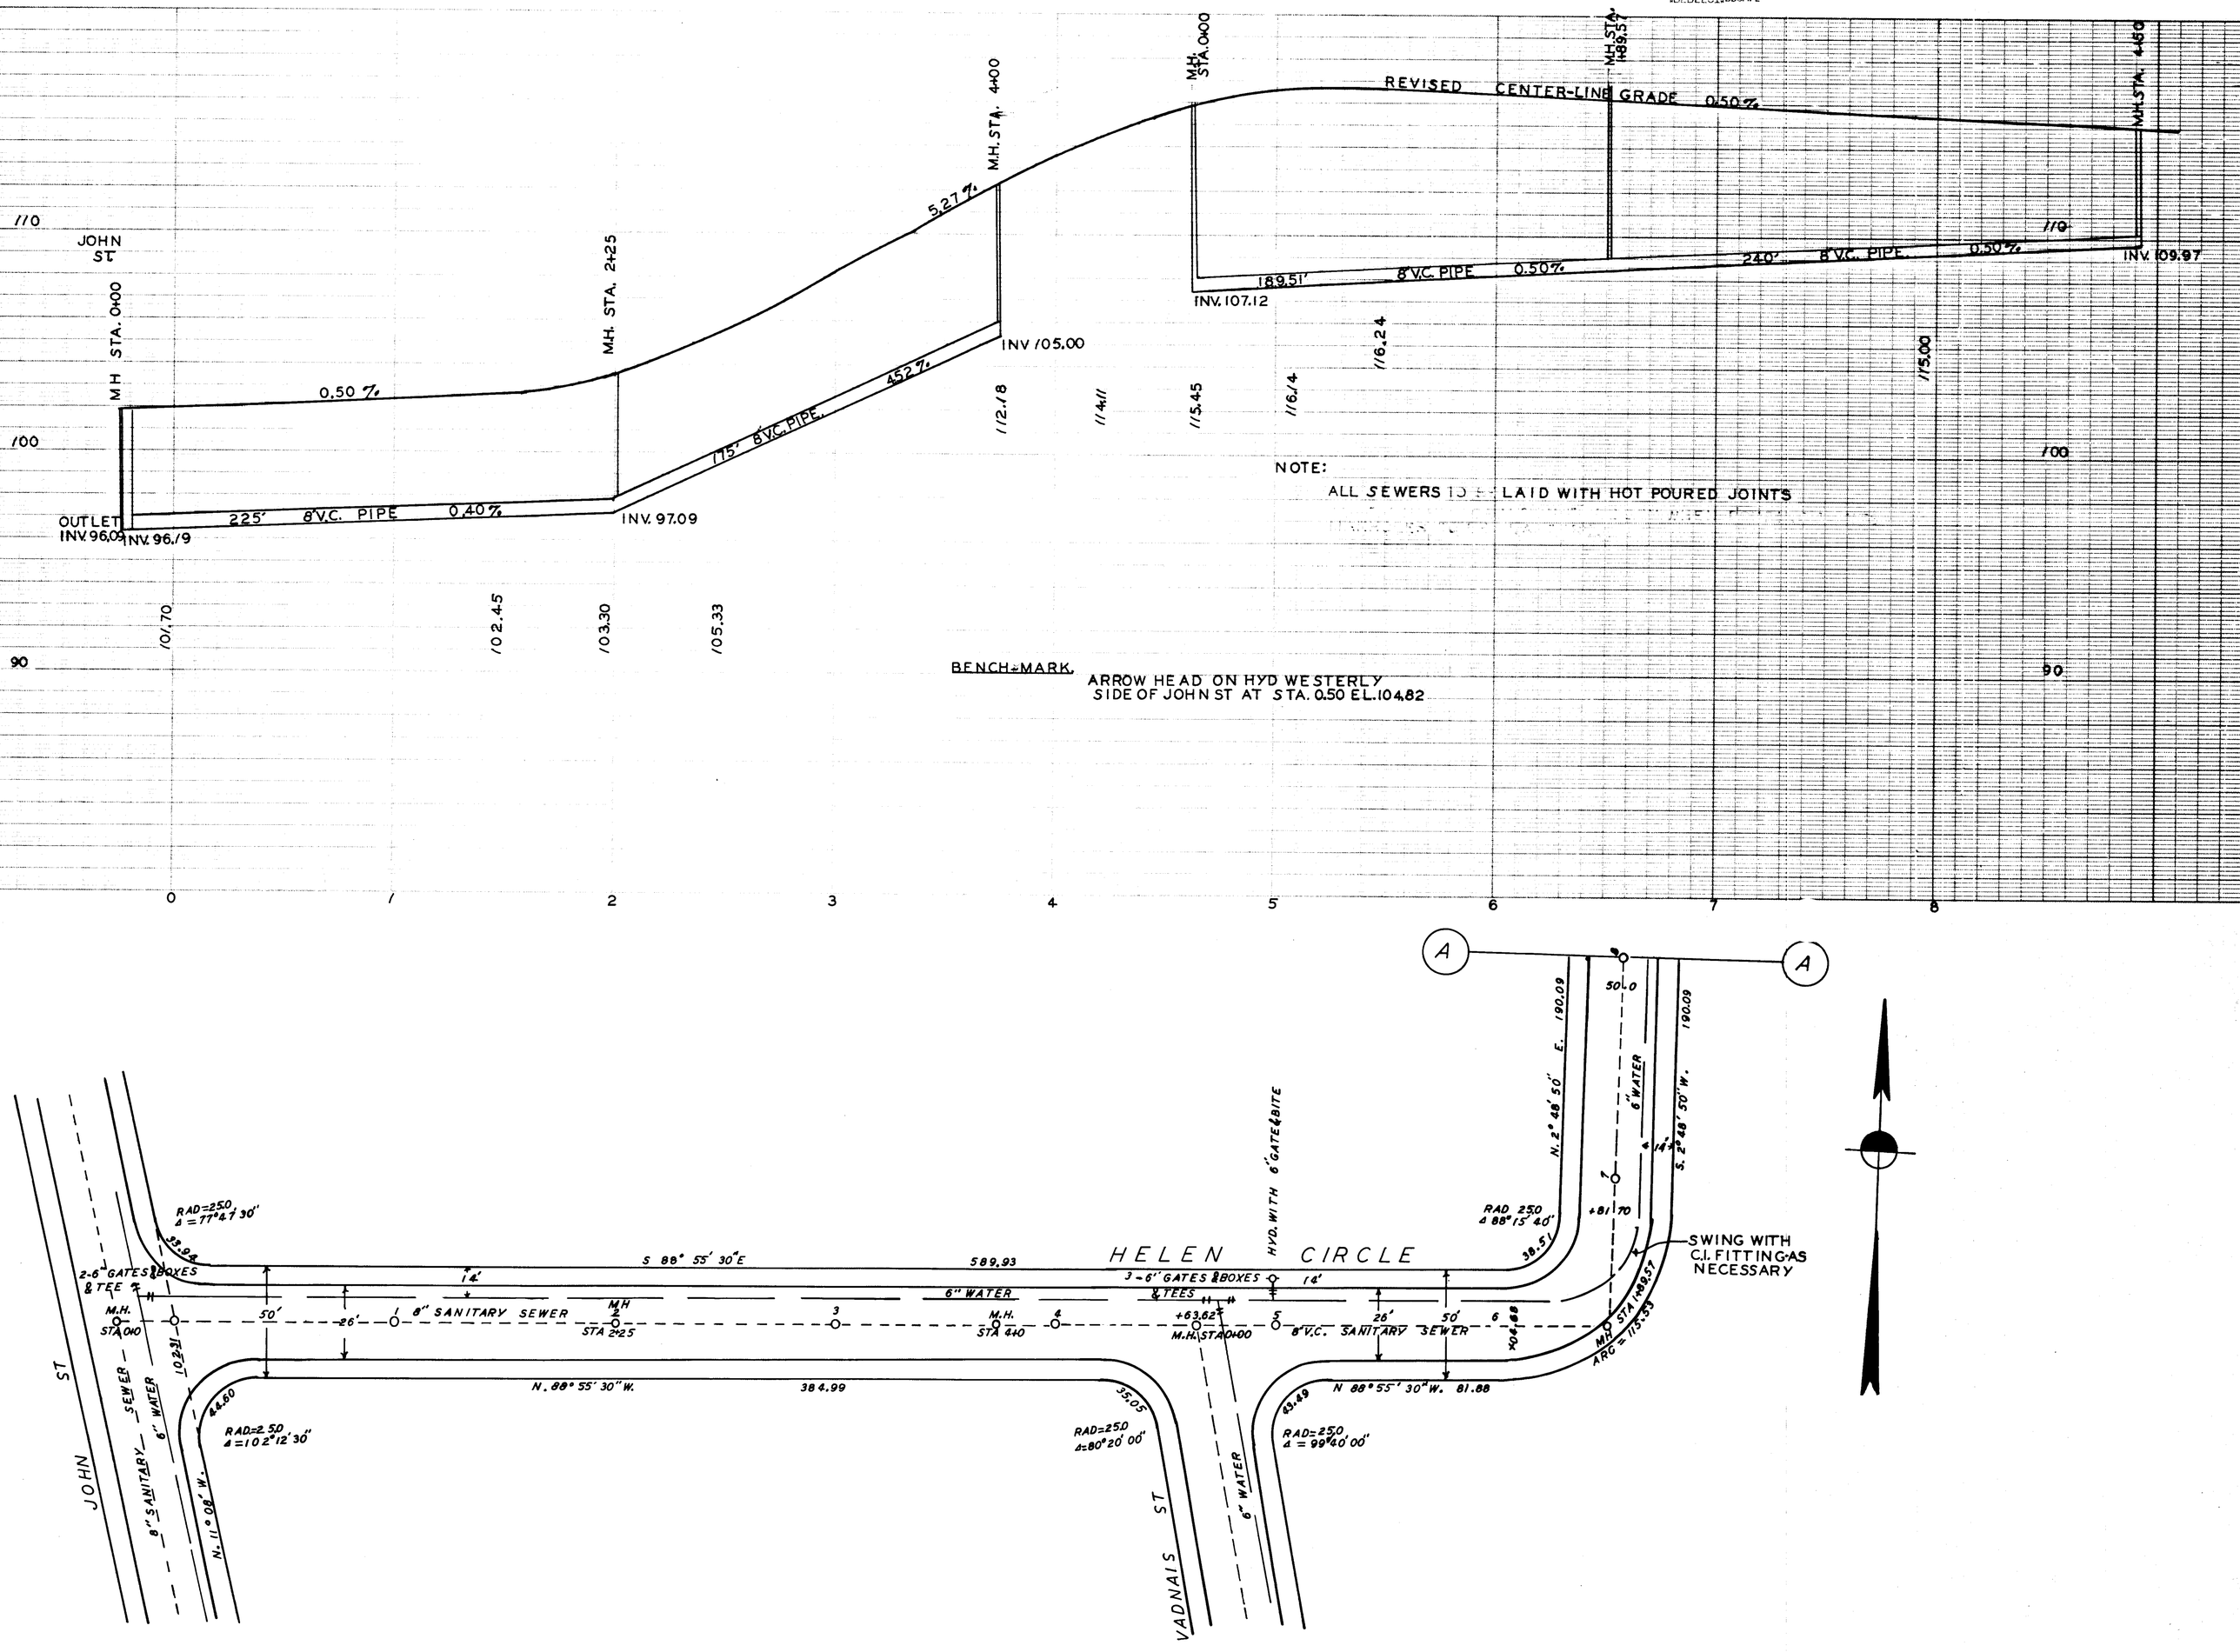

PLAN AND PROFILE
OF
HELEN CIRCLE EAST LONGMEADOW, MASS.

SCALE: 1 IN.=40 FT. APRIL. 1952
EUGENE L HIGGINS CIV. ENG.
SPRINGFIELD, MASS.

SS137