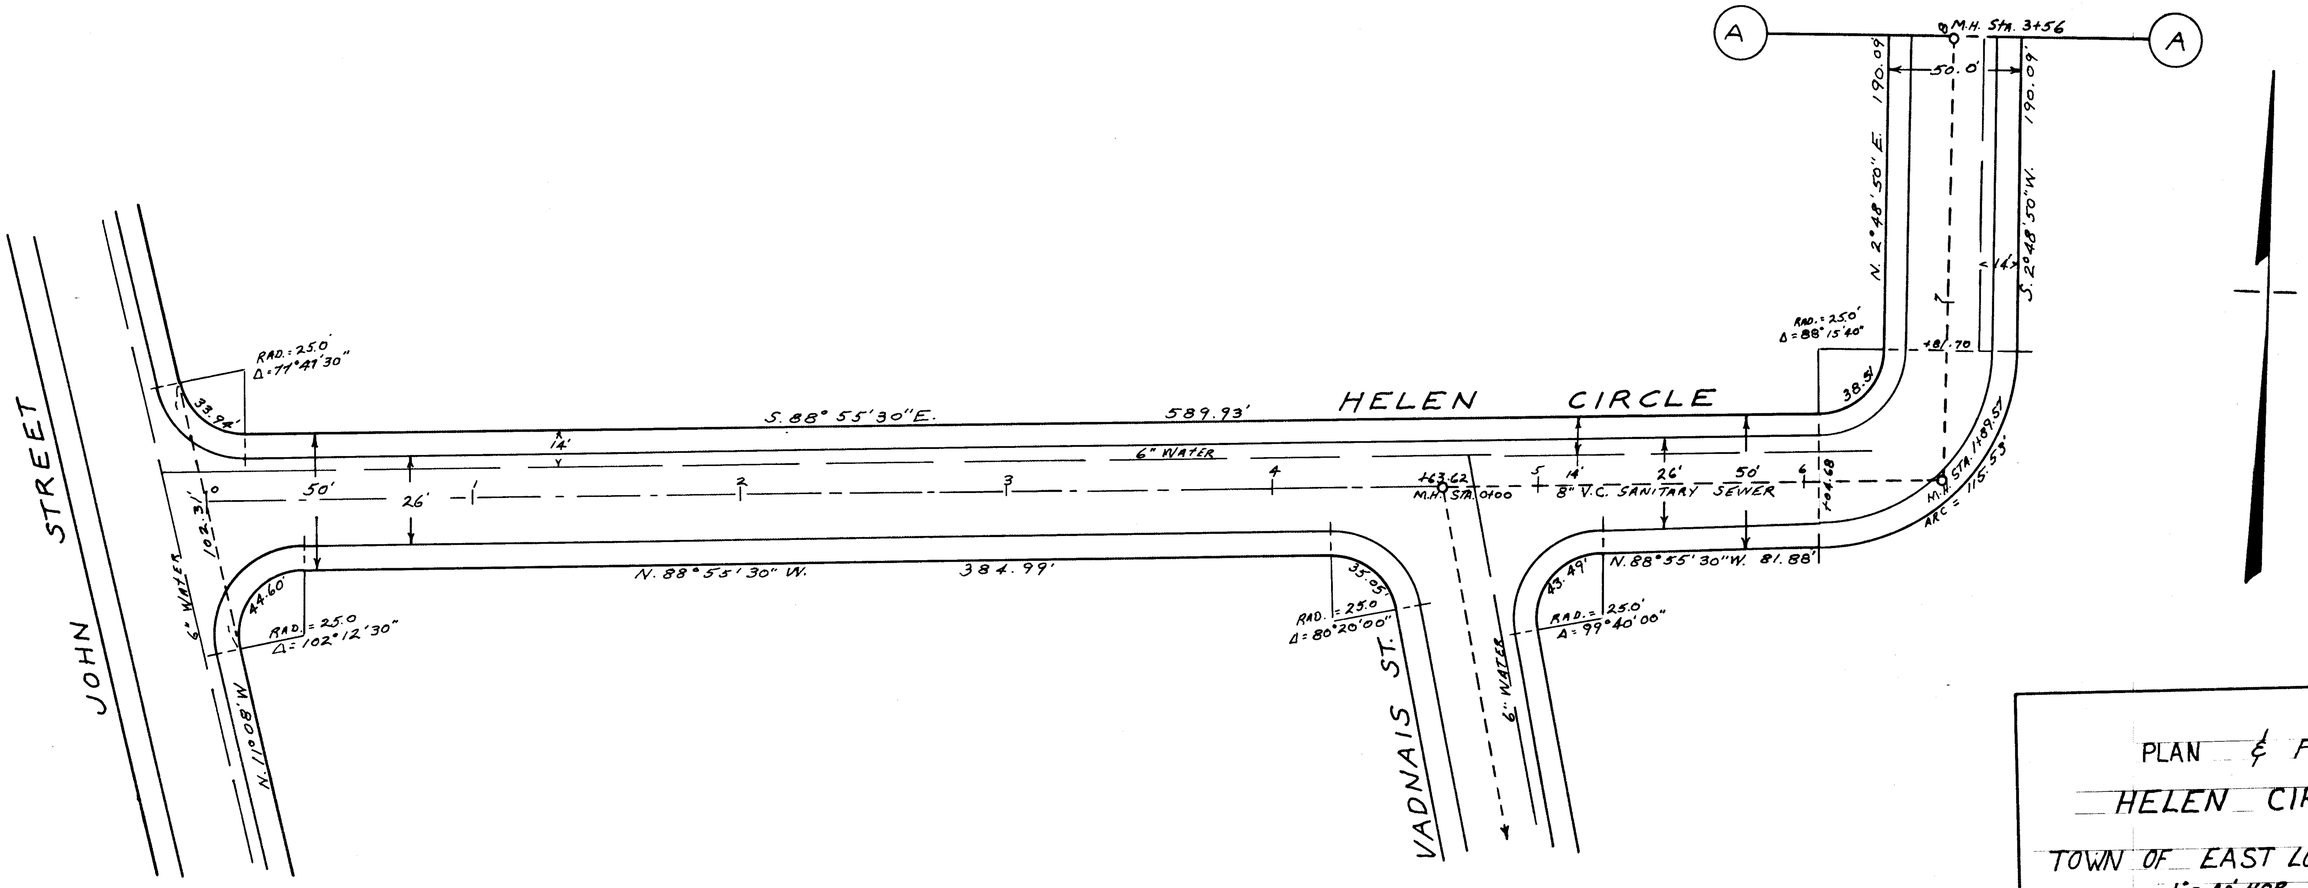


PLAN & PROFILE

HELEN CIRCLE

TOWN OF EAST LONGMEADOW

SCALE 1" = 40' HOR. 1" = 4' VERT APRIL 1952

COPIED FROM PLAN DRAWN BY EUGENE L. HIGGINS

A.A. MELIEN TOWN ENGINEER

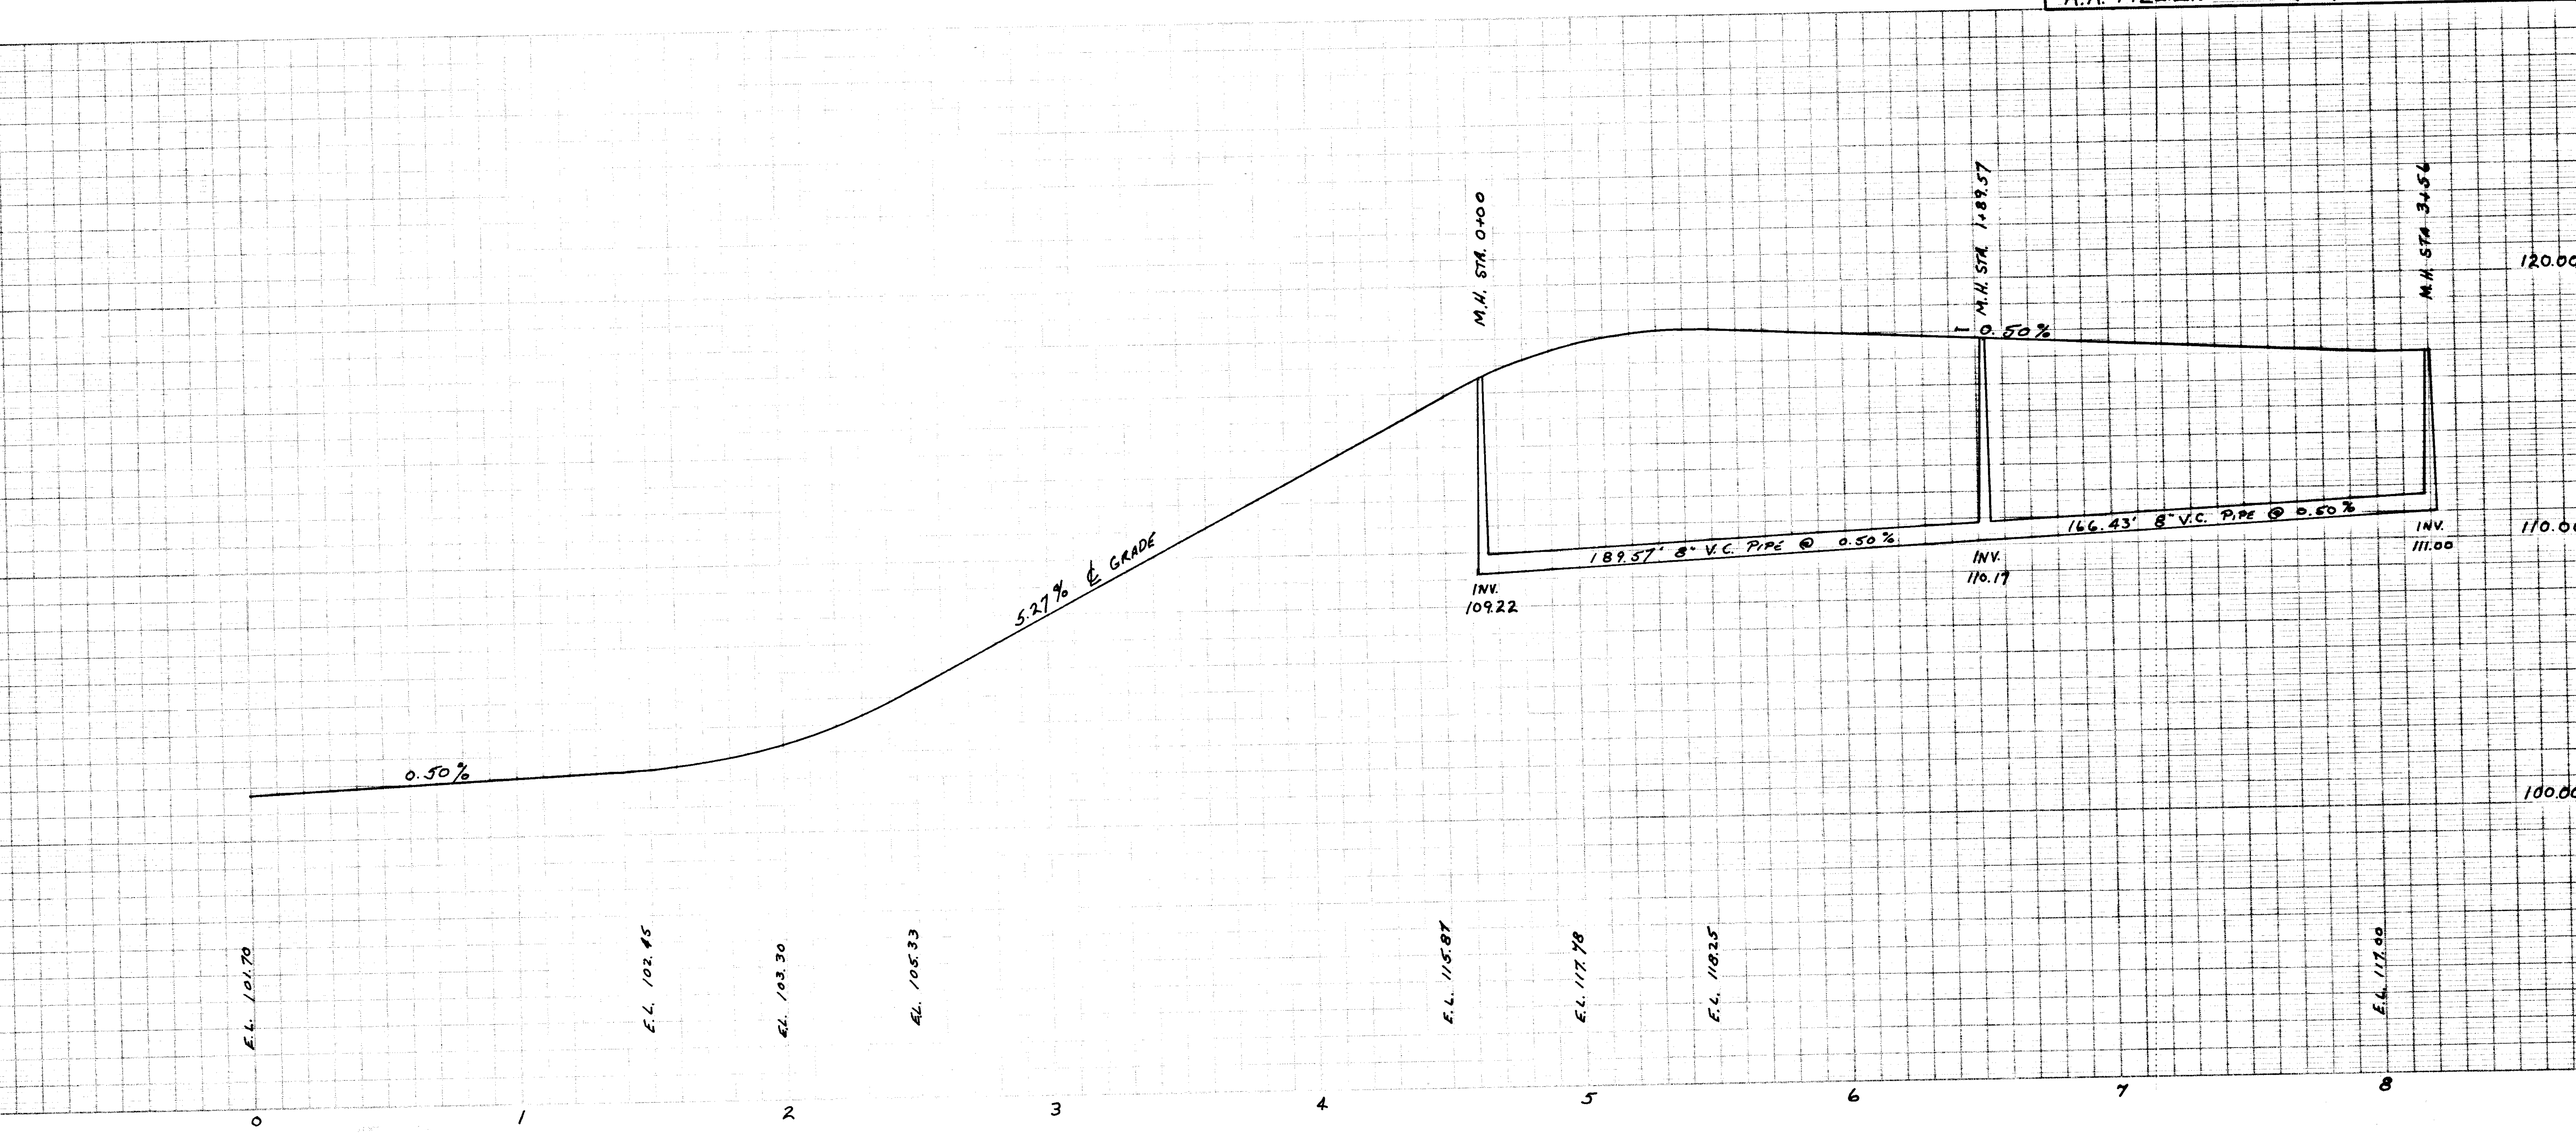


SS-137