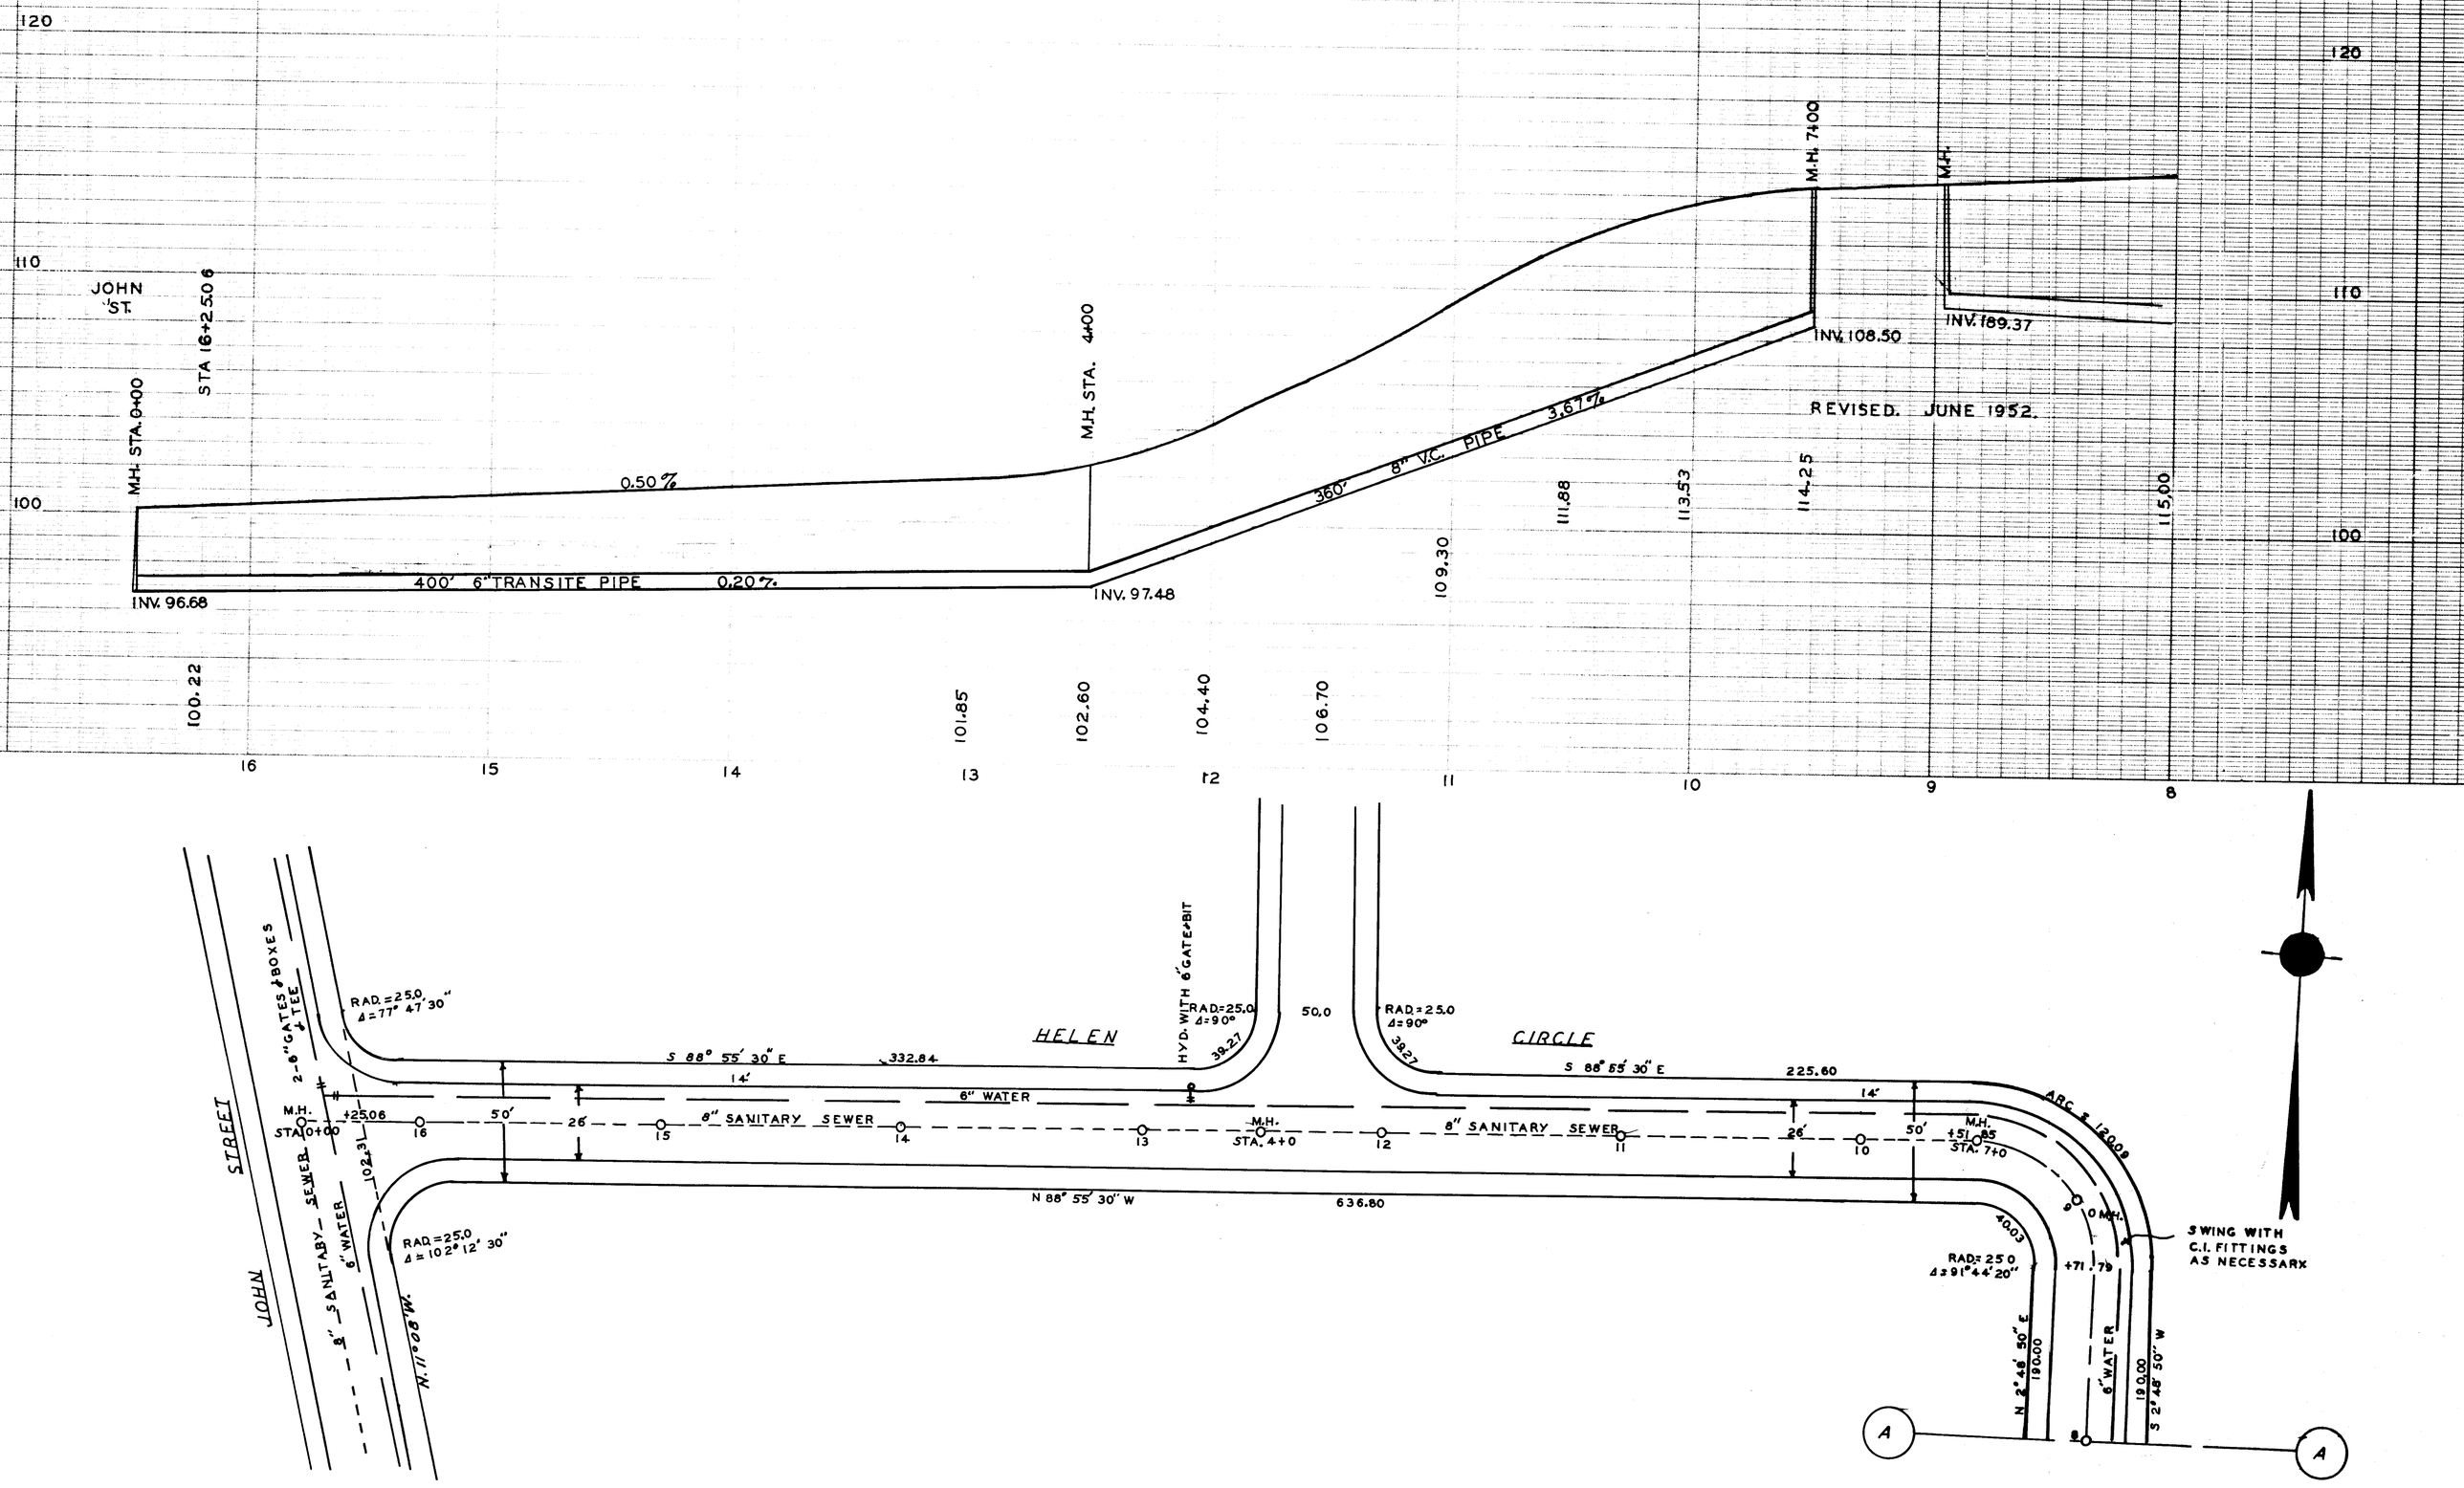

PLAN AND PROFILE OF
HELEN CIRCLE EAST LONGMEADOW, MASS.

SCALE: 1" IN 40 FT APRIL 1952
EUGENE L HIGGINS CIV. ENG.
SPRINGFIELD, MASS.

SS 138