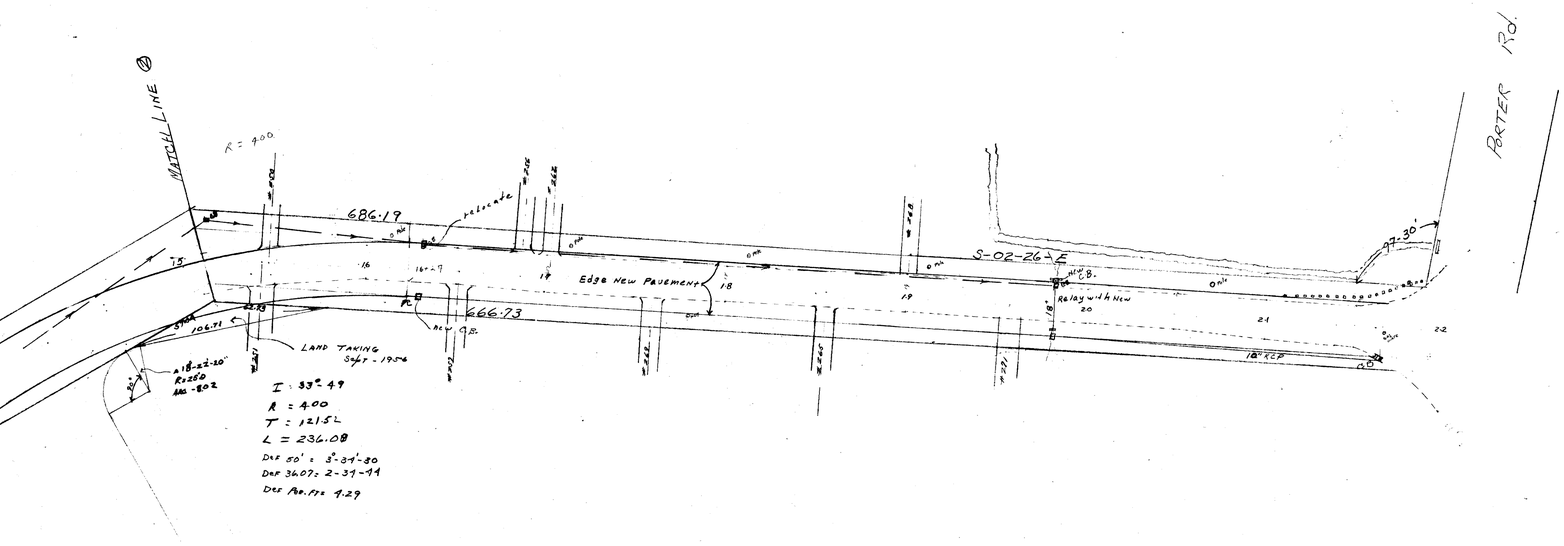

MapLeshade Ave
1" = 40"

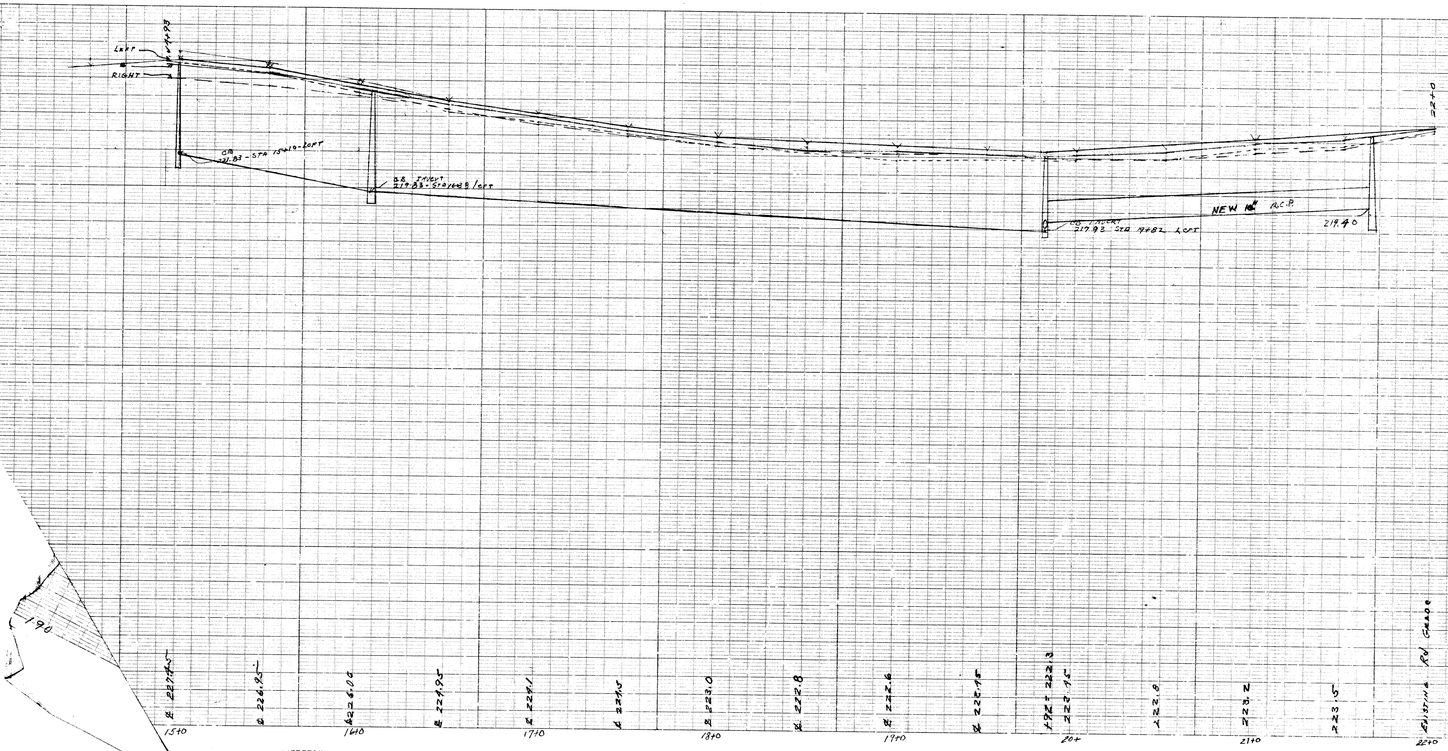

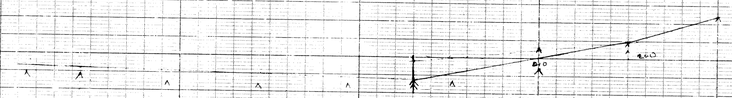

TOWN OF EAST LONGMEADOW
PLAN & PROFILE
MAPLESHADE AVE SHOWING
NEW PAVEMENT
&
STORM DRAIN
SCALE - 1" = 40 HOZ APRIL 1958
4" = VER DEPT PUBLIC WORK
A A MELIEN ENG.

PERFECT PROFILE
PLATE A
EUGENE DIETZGEN CO.

PRINTED IN U.S.A.
ON 100% RAG PAPER MADE IN U.S.A.

PERFECT PROFILE
PLATE A
EUGENE DIETZGEN CO.

SD-46