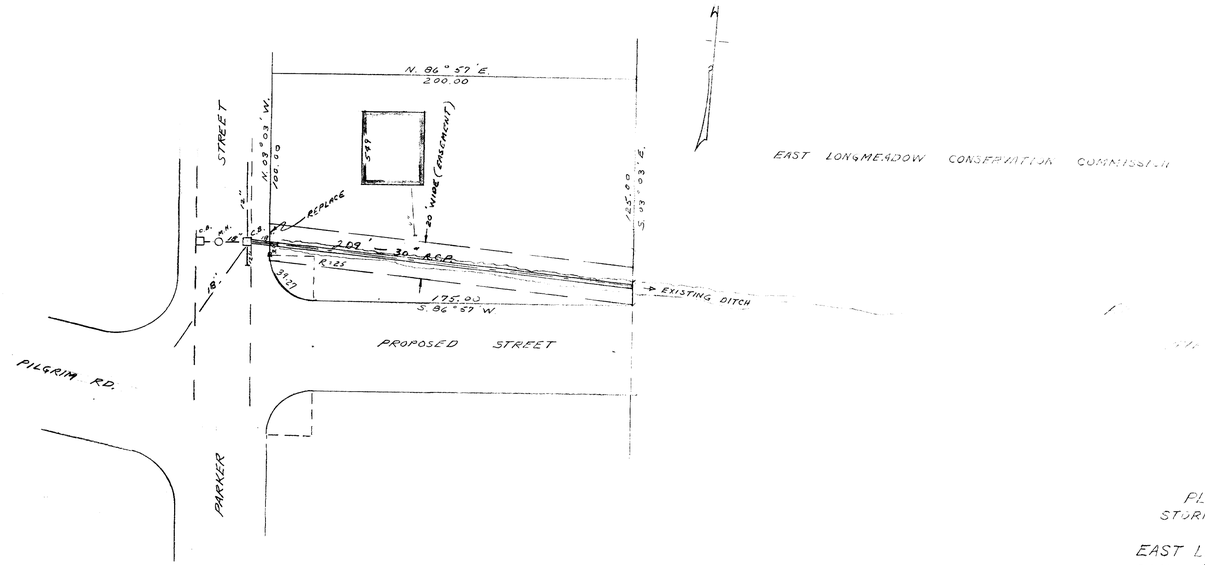

PLAN & PROFILE FOR
STORM DRAIN EASEMENT
PARKER STREET
EAST LONGMEADOW MASS.
SCALE: 1" = 40' HOR.
1" = 4' VERT.
MAR 1973
A.A. MELIEN TOWN ENGR
REVISED SEPT. 1973

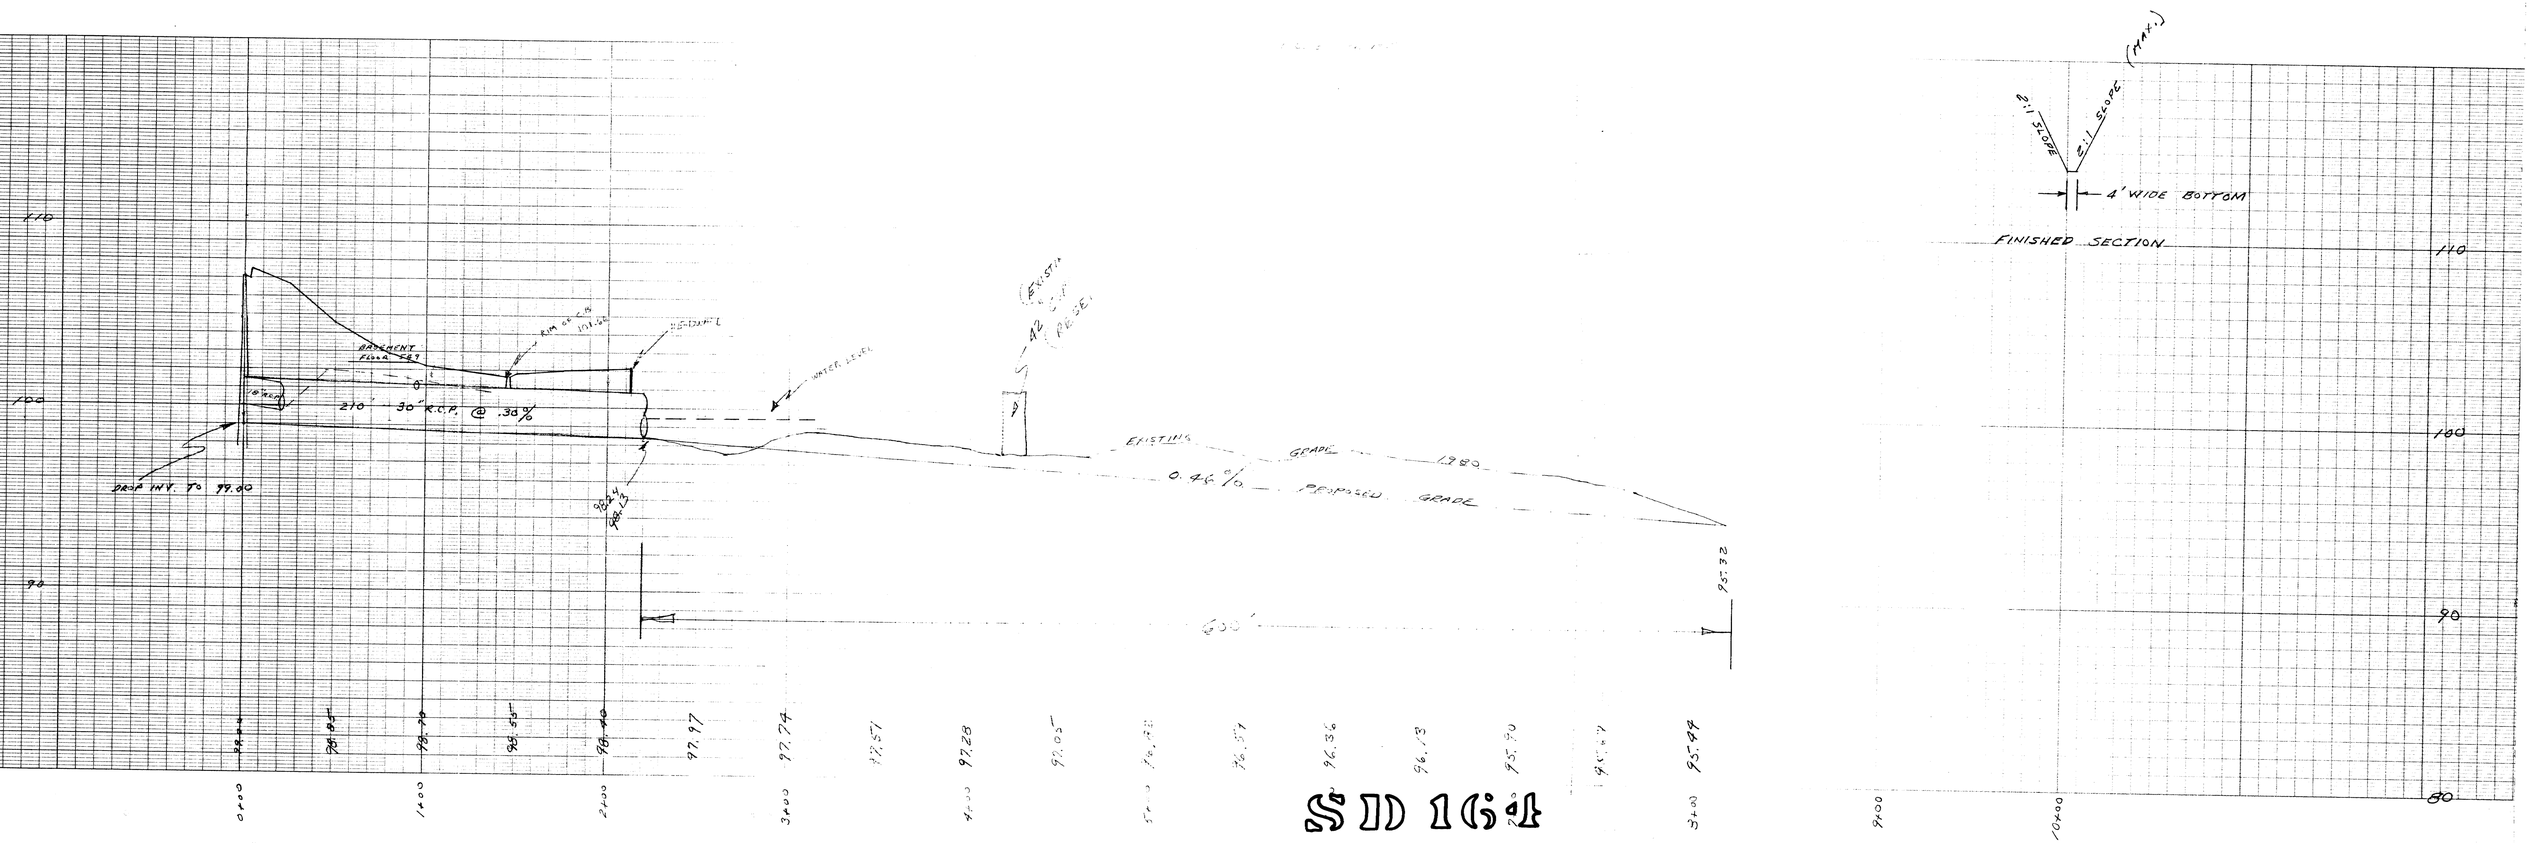

SD 164