Note: "All materials and construction methods are to comply with the Standards of the Board of Public Works."

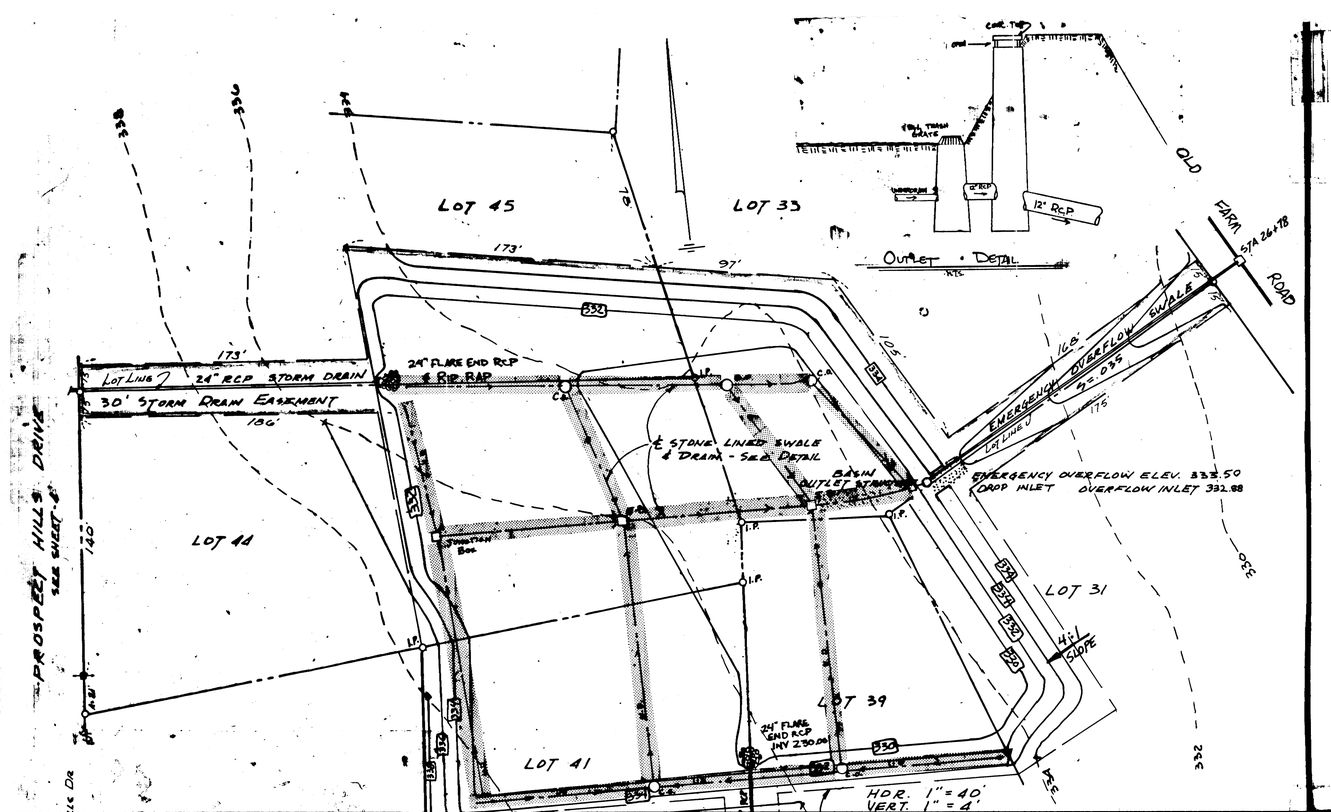

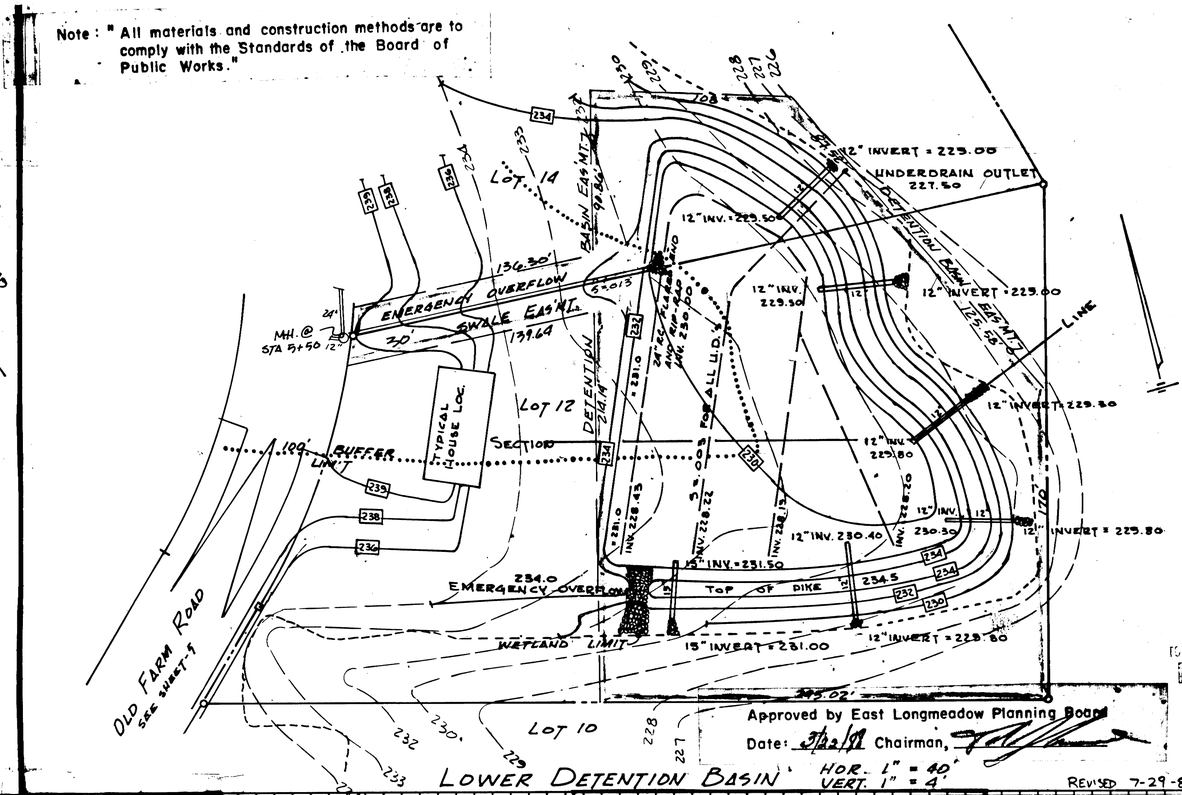

REVISED 7-29-89 - DETENTION BASIN OUTLET DETAIL

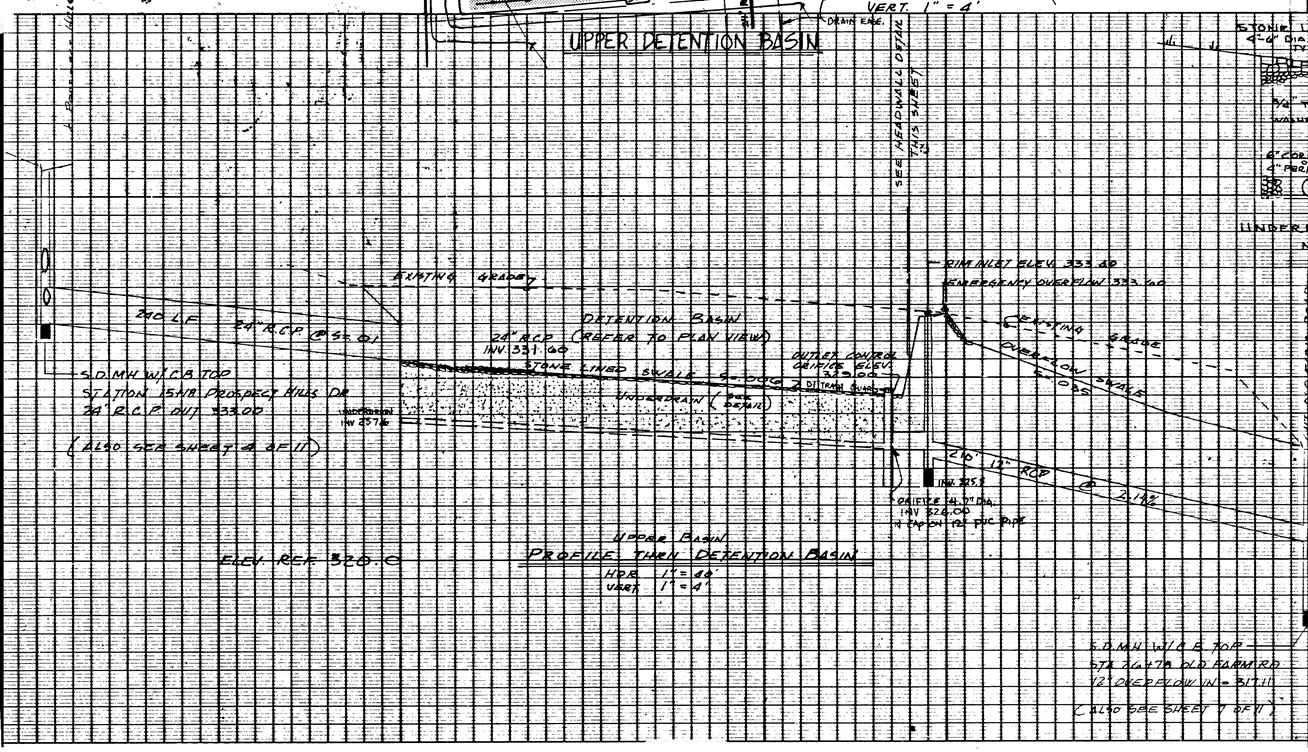

SD-235B