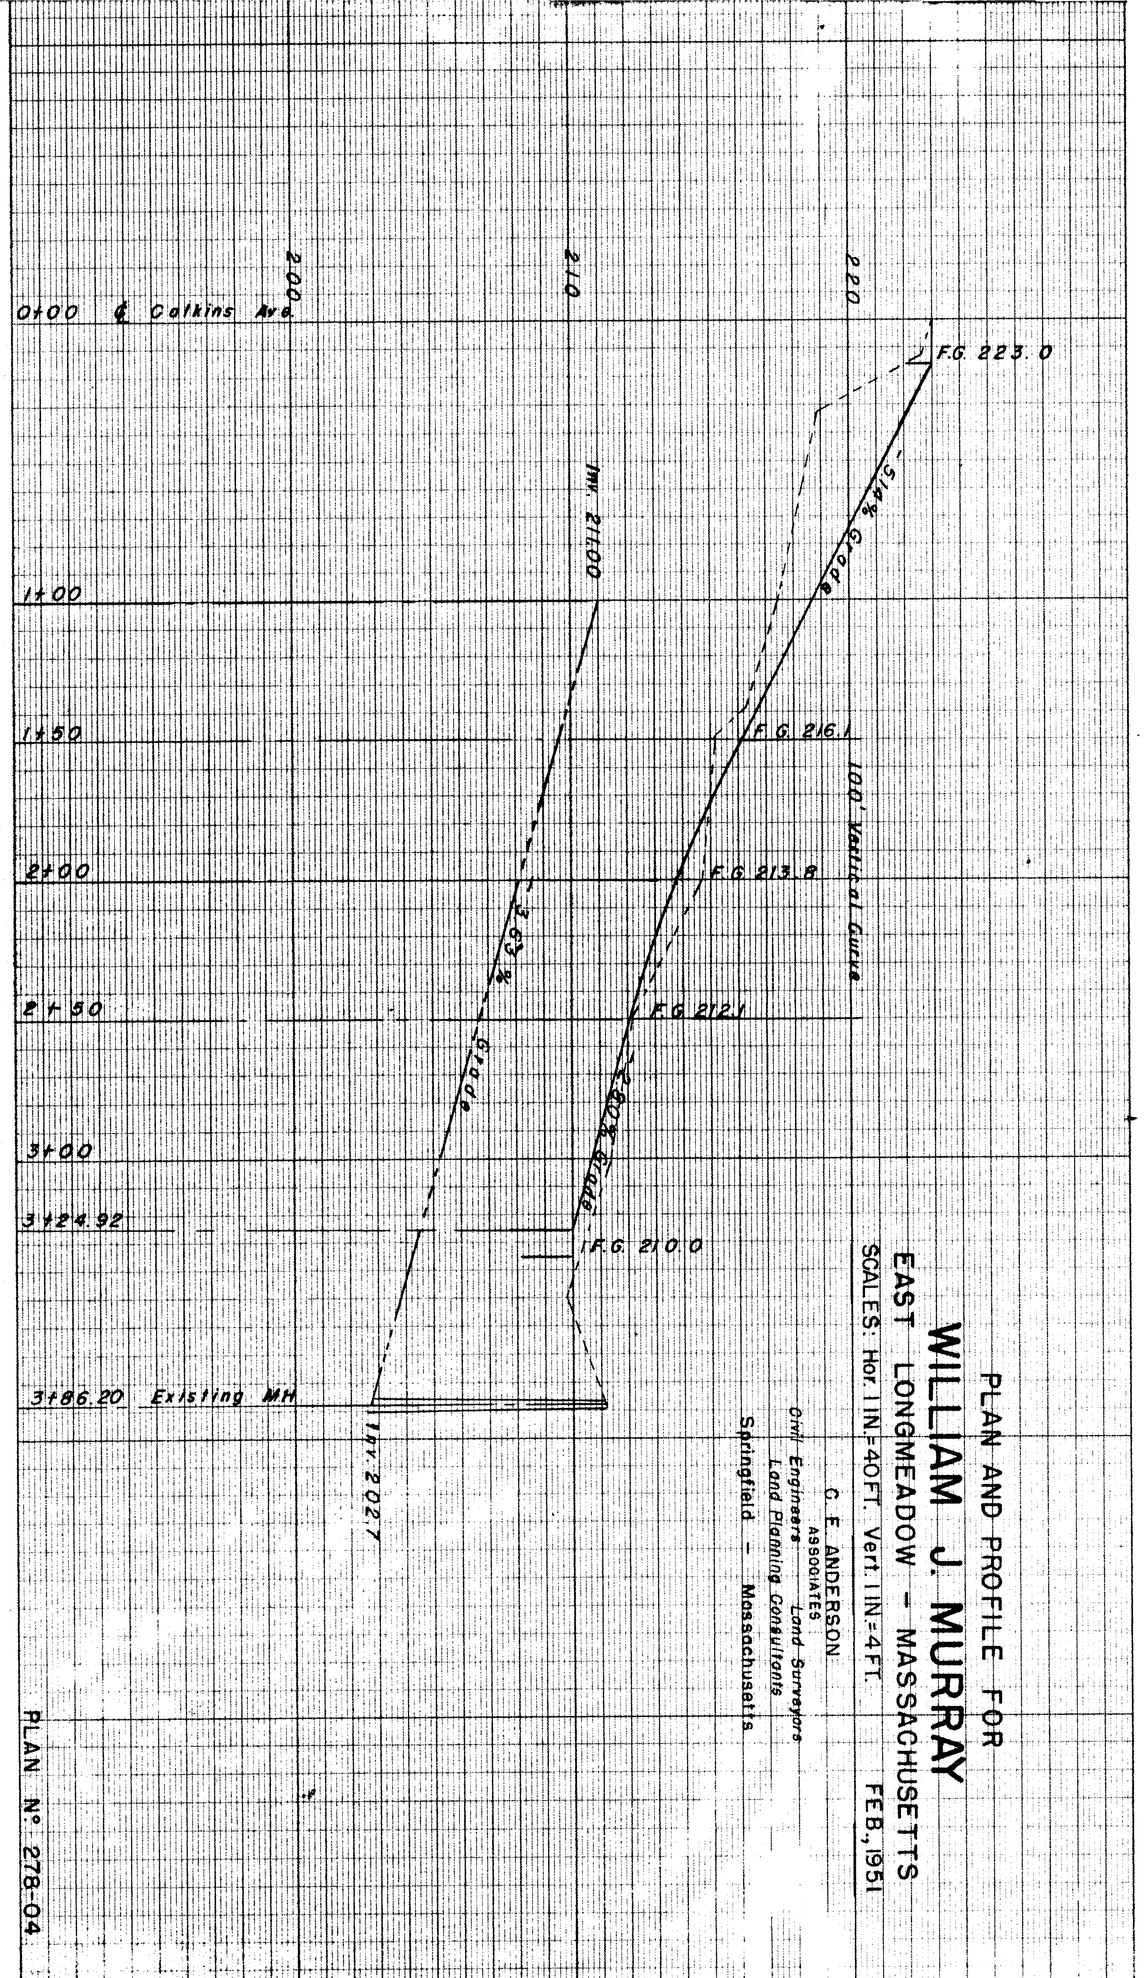

PLAN AND PROFILE FOR

WILLIAM J. MURRAY

EAST LONGMEADOW - MASSACHUSETTS

SCALES: Hor. 1 IN.=40 FT. Vert. 1 IN.=4 FT.

FEB., 1951

G. E. ANDERSON
ASSOCIATES
Civil Engineers
Land Surveyors
Land Planning Consultants
Springfield - Massachusetts

PLAN No. 278-04

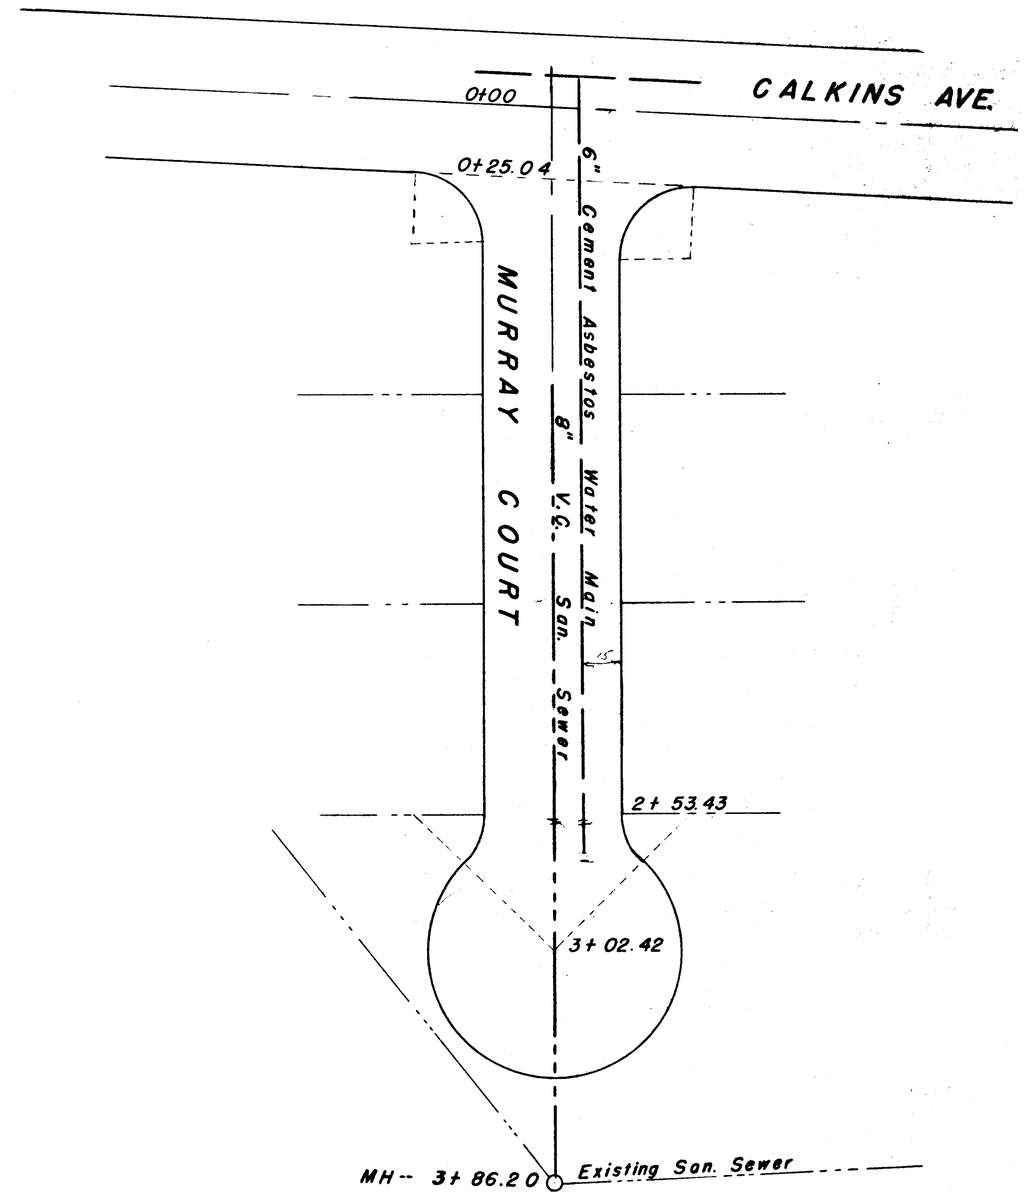

EAST LONGMEADOW
PLANNING BOARD

Date Approved 2/19/51

W. L. Morgan
Francis G. Craige
Arthur J. Gibney
Radclyffe F. Kenison
Everett E. Detarle

W-22

NEW YORK
KEUFFEL & ESSER CO.
NEW YORK
KEUFFEL & ESSER CO.