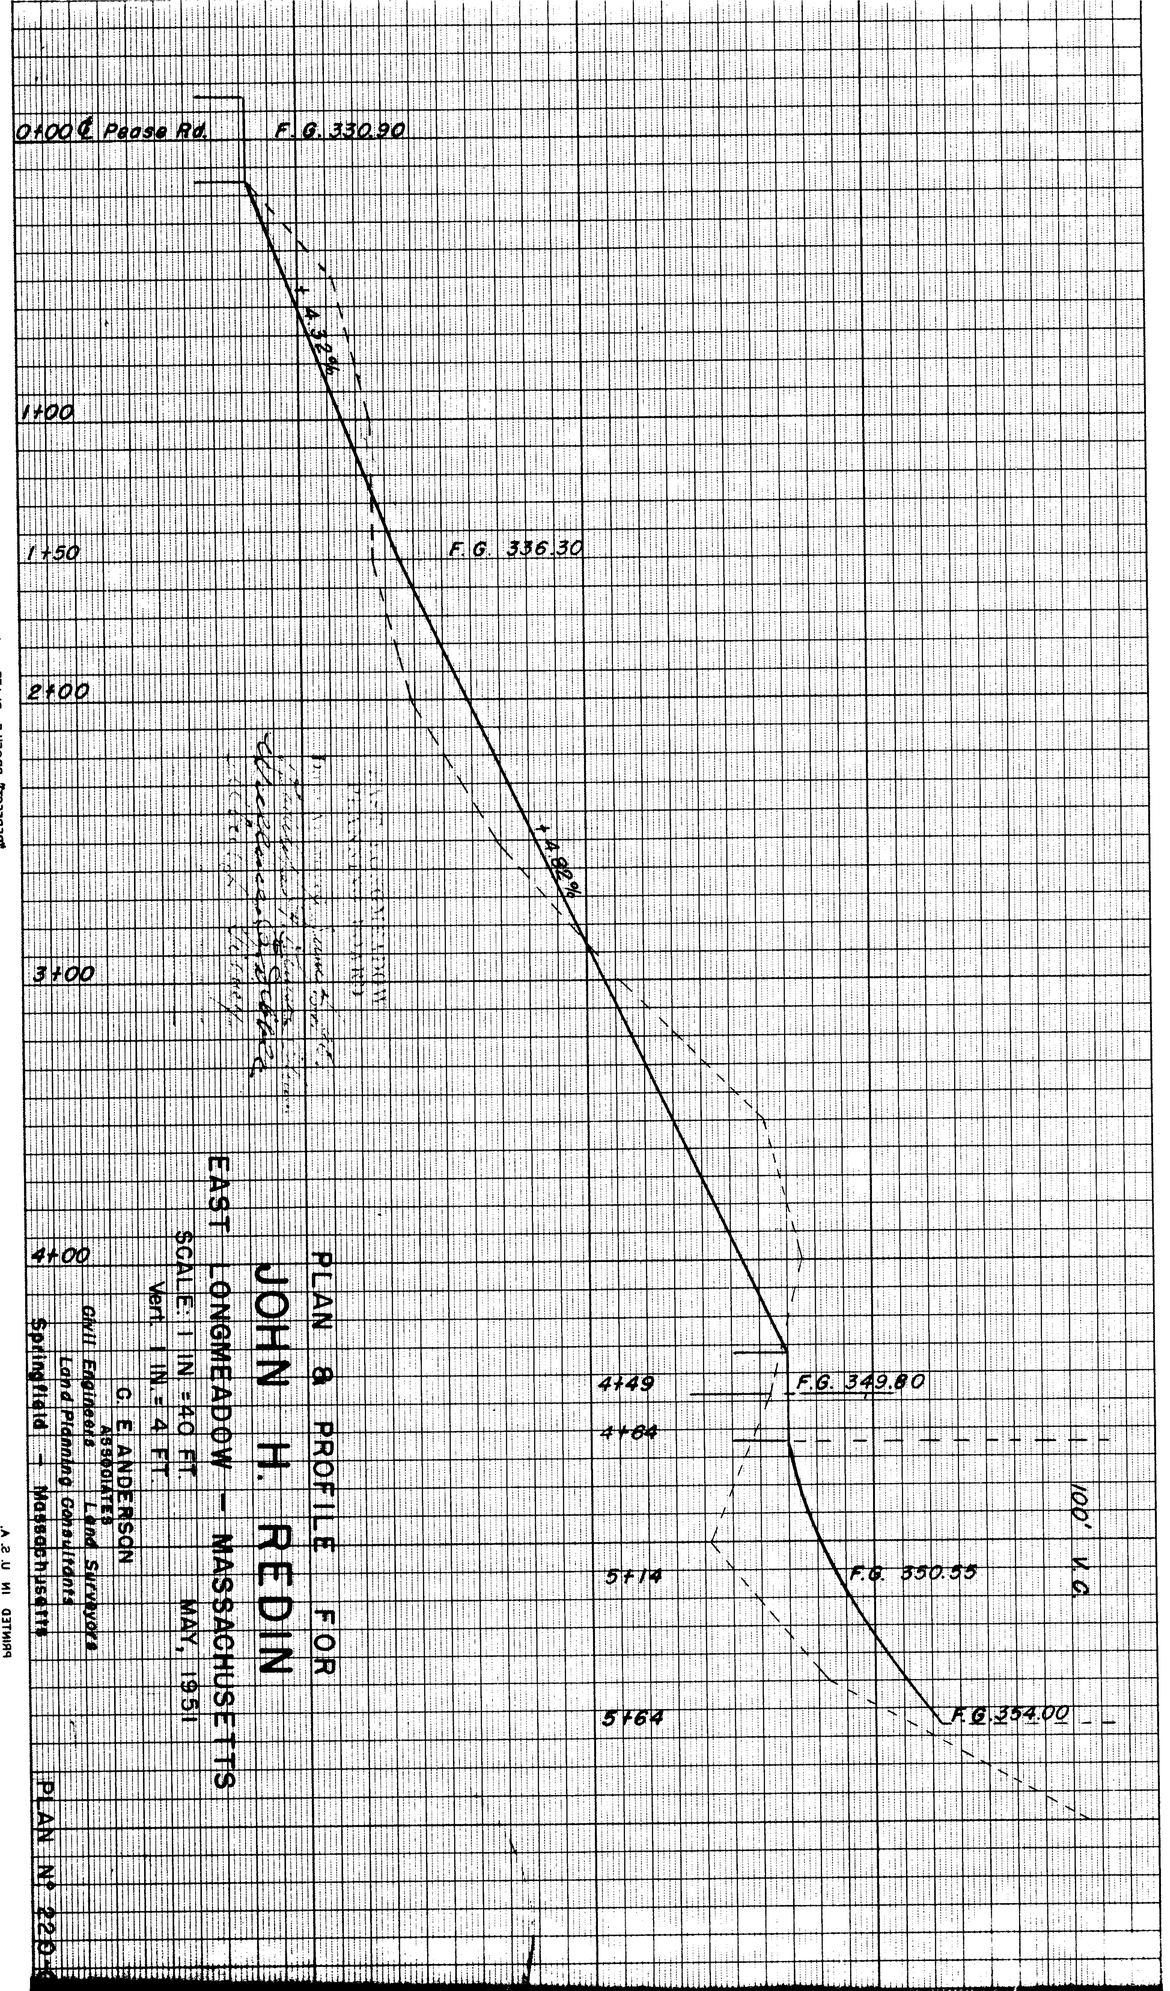

PLAN & PROFILE FOR

JOHN H. REDIN

EAST LONGMEADOW – MASSACHUSETTS

SCALE: 1 IN = 40 FT.
Vert. 1 IN. = 4 FT.

MAY, 1951

G. E. ANDERSON
ASSOCIATES
Civil Engineers Land Surveyors
Land Planning Consultants
Springfield – Massachusetts

PLAN No 220-

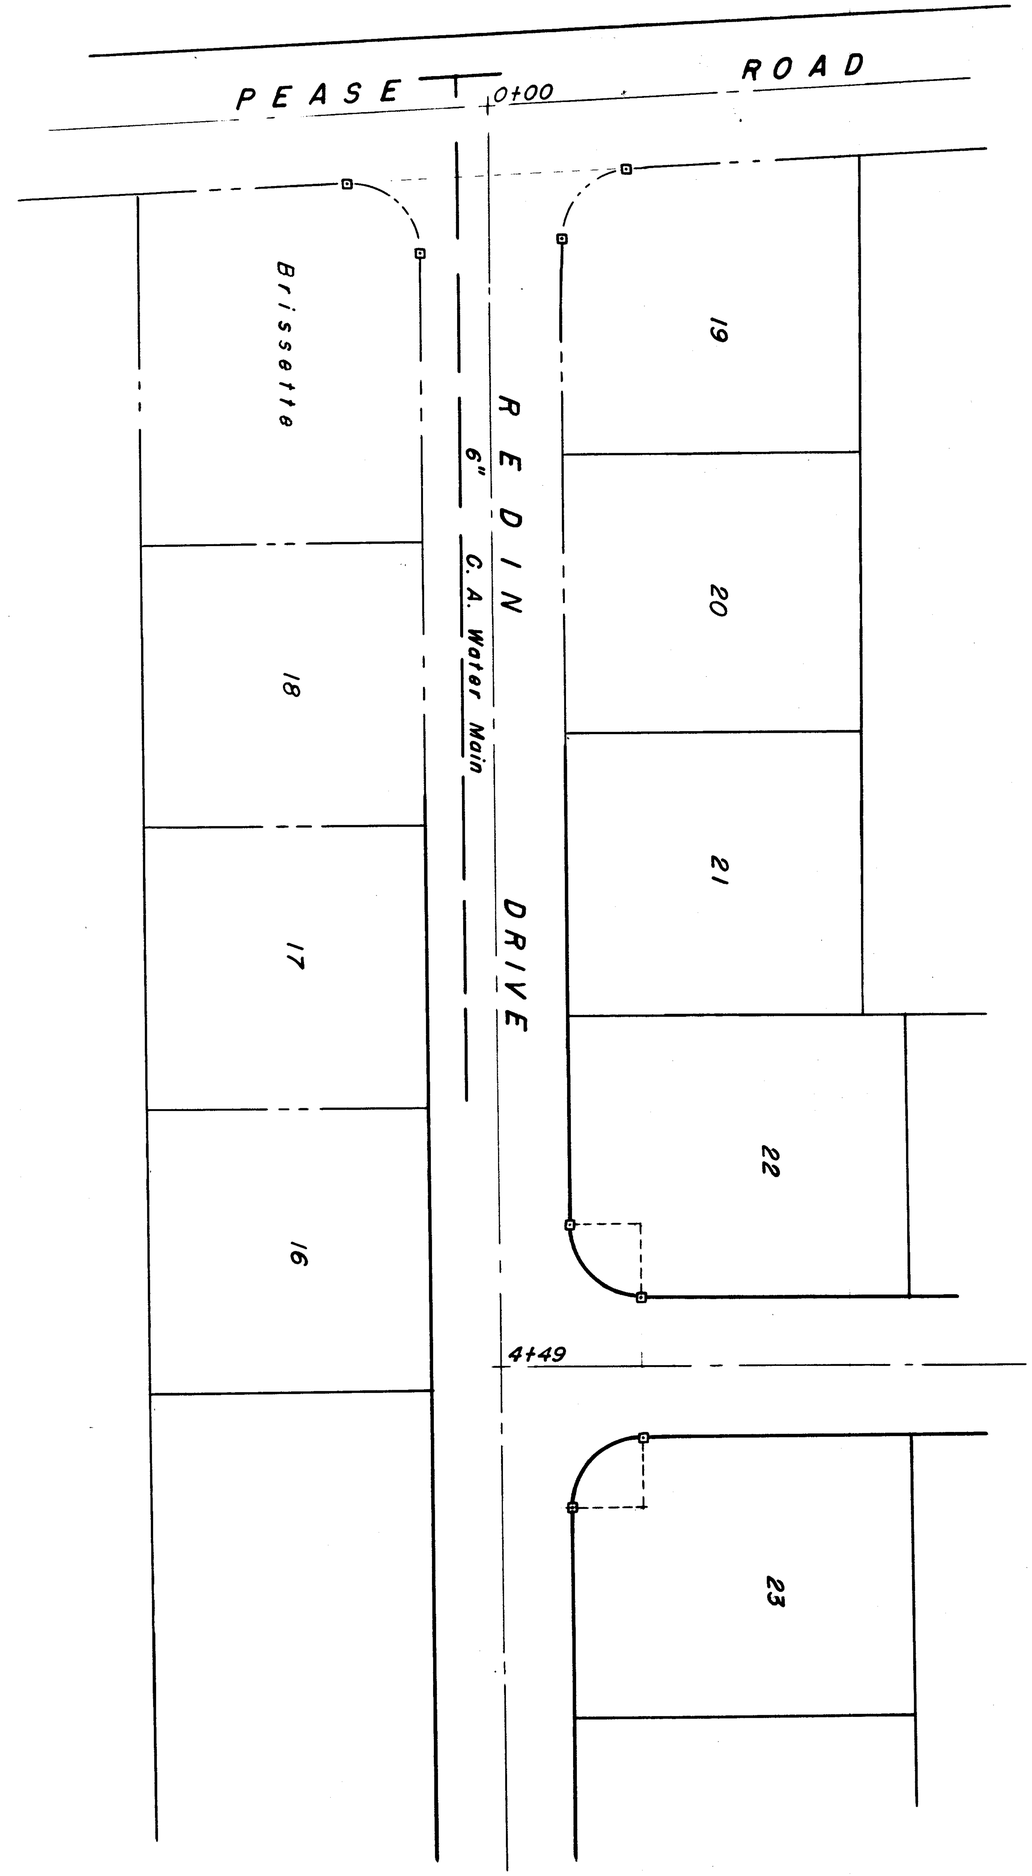

W-25

PRINTED IN U.S.A.
ON CLOTH MADE IN U.S.A.
ENGINE DIETZGEN CO.
"PERFECT" PROFILE PAPER