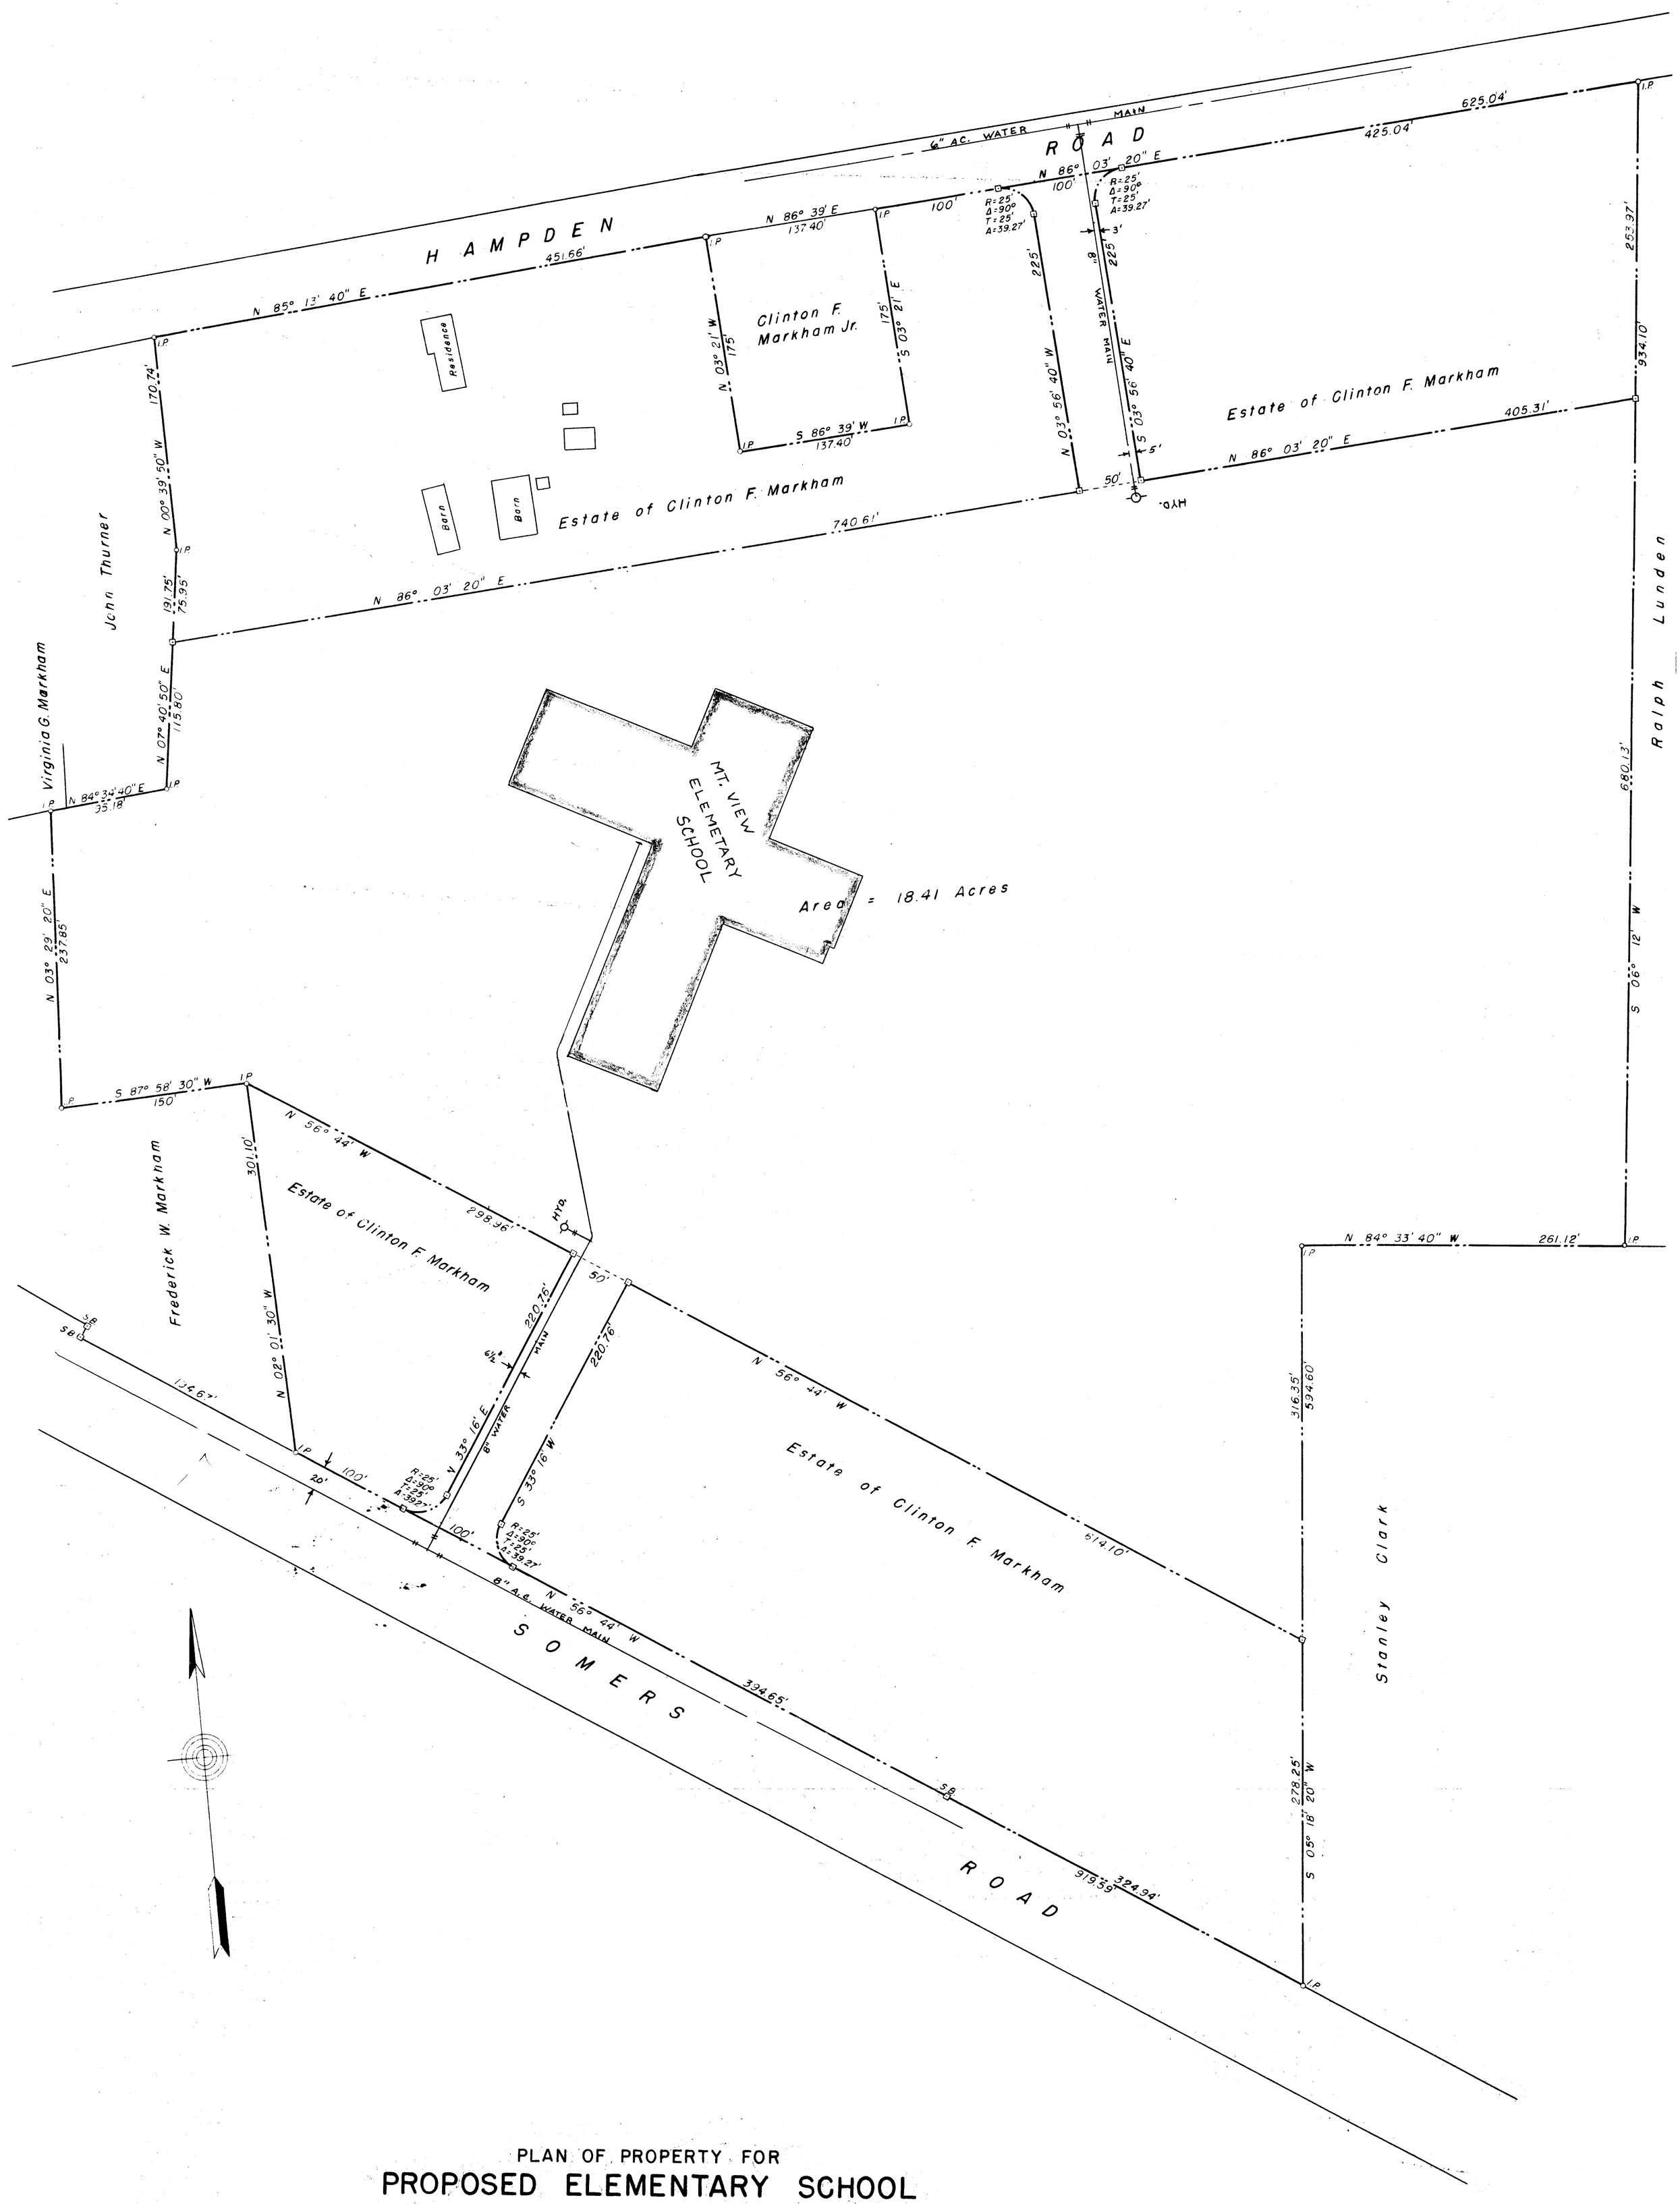

PLAN OF PROPERTY FOR

PROPOSED ELEMENTARY SCHOOL

EAST LONGMEADOW - MASSACHUSETTS

SCALE: 1 IN. = 60 FT. OCT., 1958

C. E. ANDERSON
ASSOCIATES
Civil Engineers Land Surveyors
Land Planning Consultants
Springfield - Massachusetts

IV 322