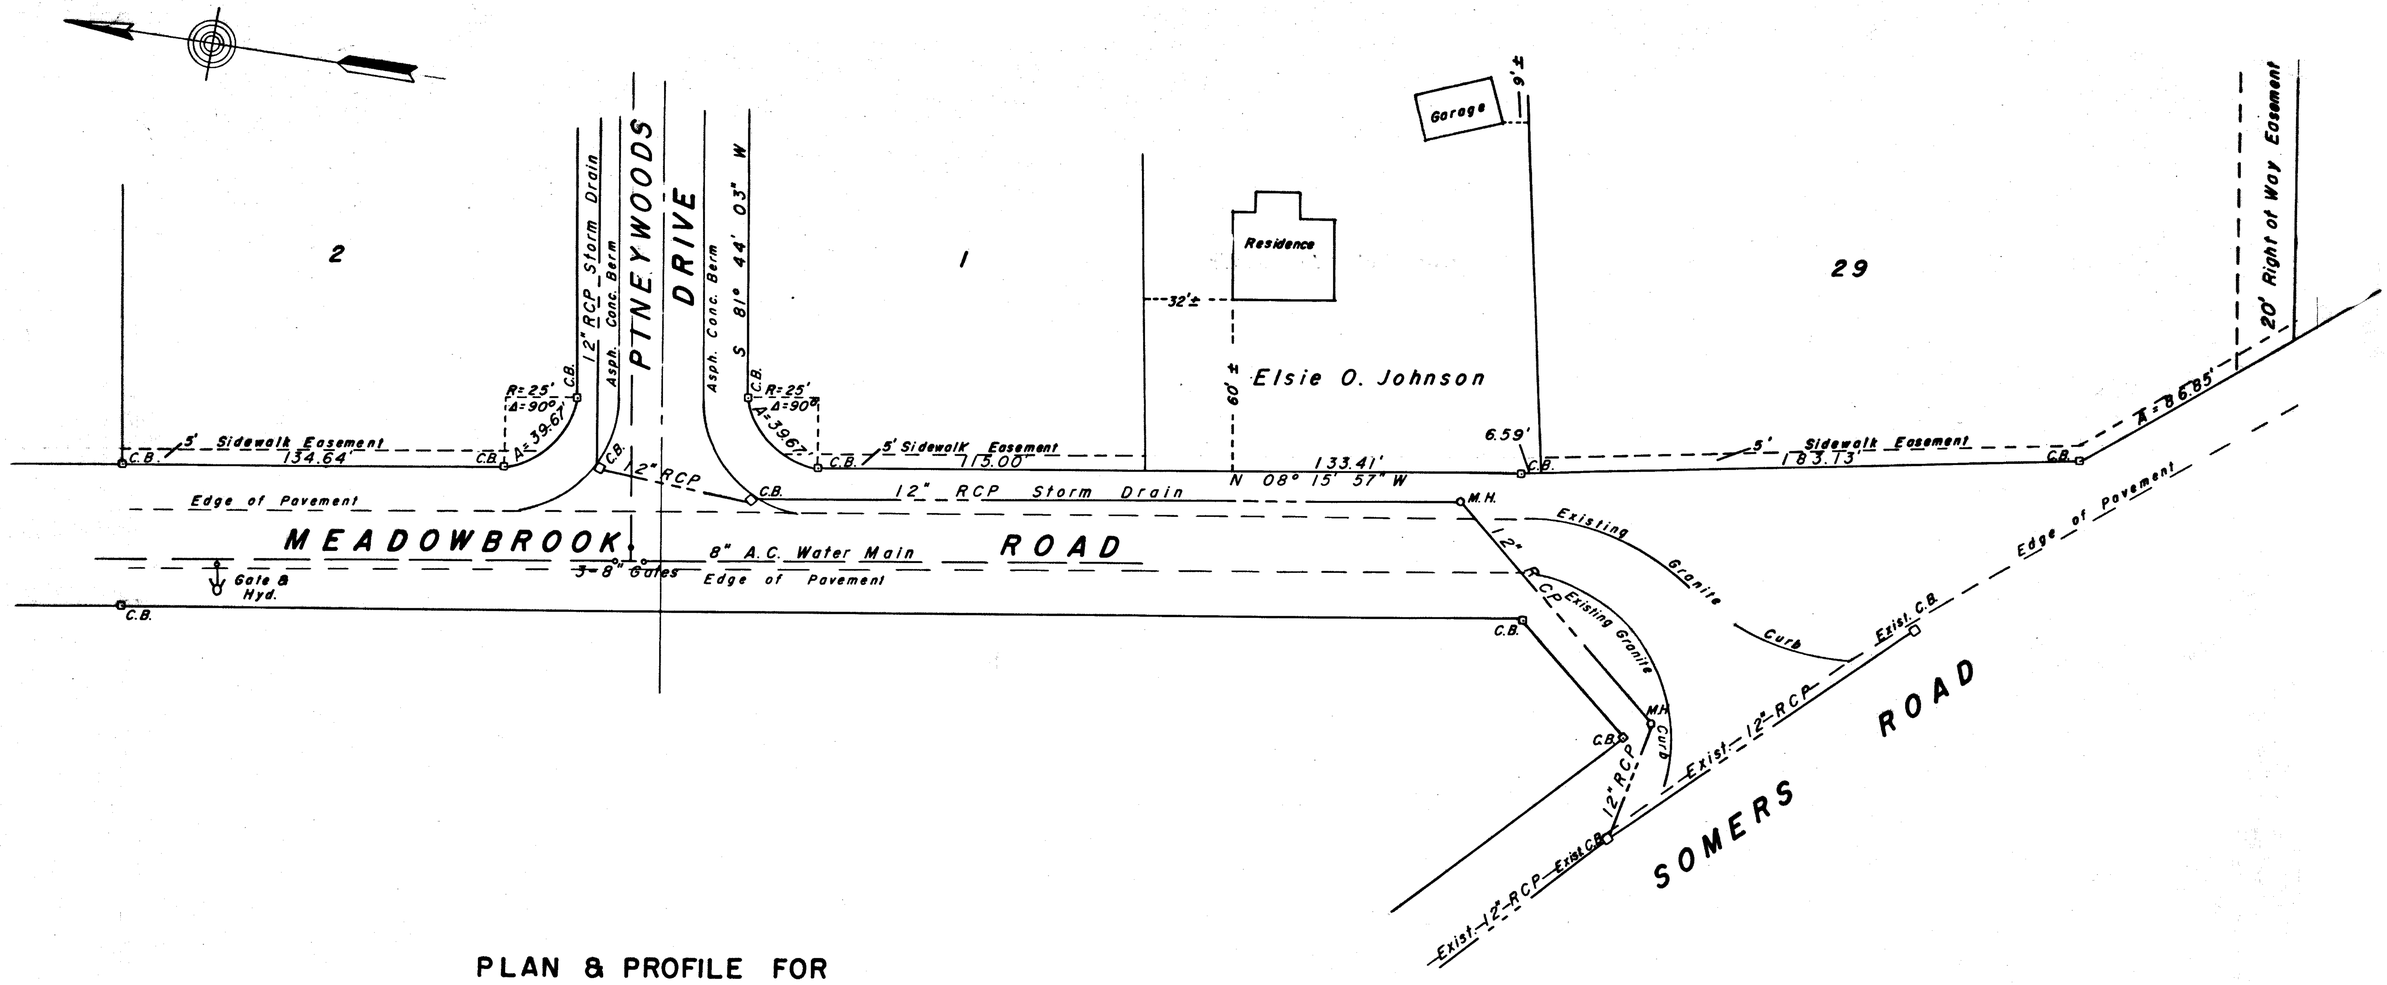

PLAN & PROFILE FOR
STORM DRAIN OUTLET
DEVELOPED BY
ROBERT J. RICHARD
EAST LONGMEADOW — MASSACHUSETTS

SCALE: Hor. 1 In. = 40 Ft. OCT. 1973
Vert. 1 In. = 4 Ft.

C. E. ANDERSON
ASSOCIATES
Civil Engineers *Land Surveyors*
Land Planning Consultants
Springfield Massachusetts

REVISE JAN. 10, 1974

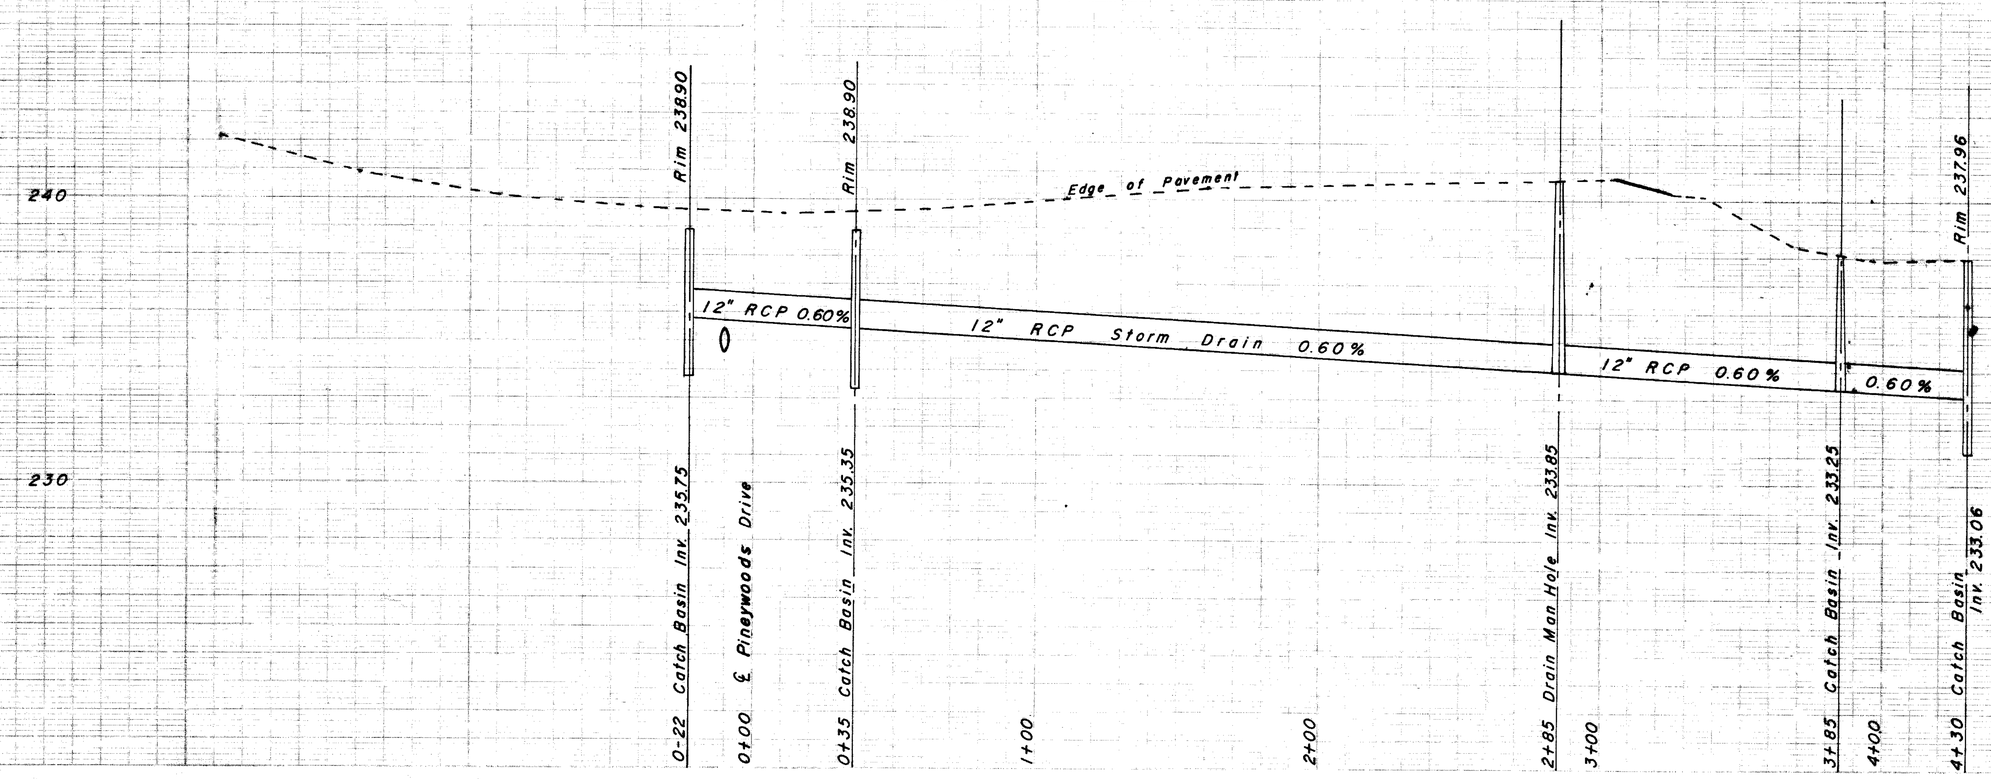

PLAN Nº 2001-06

V 3213