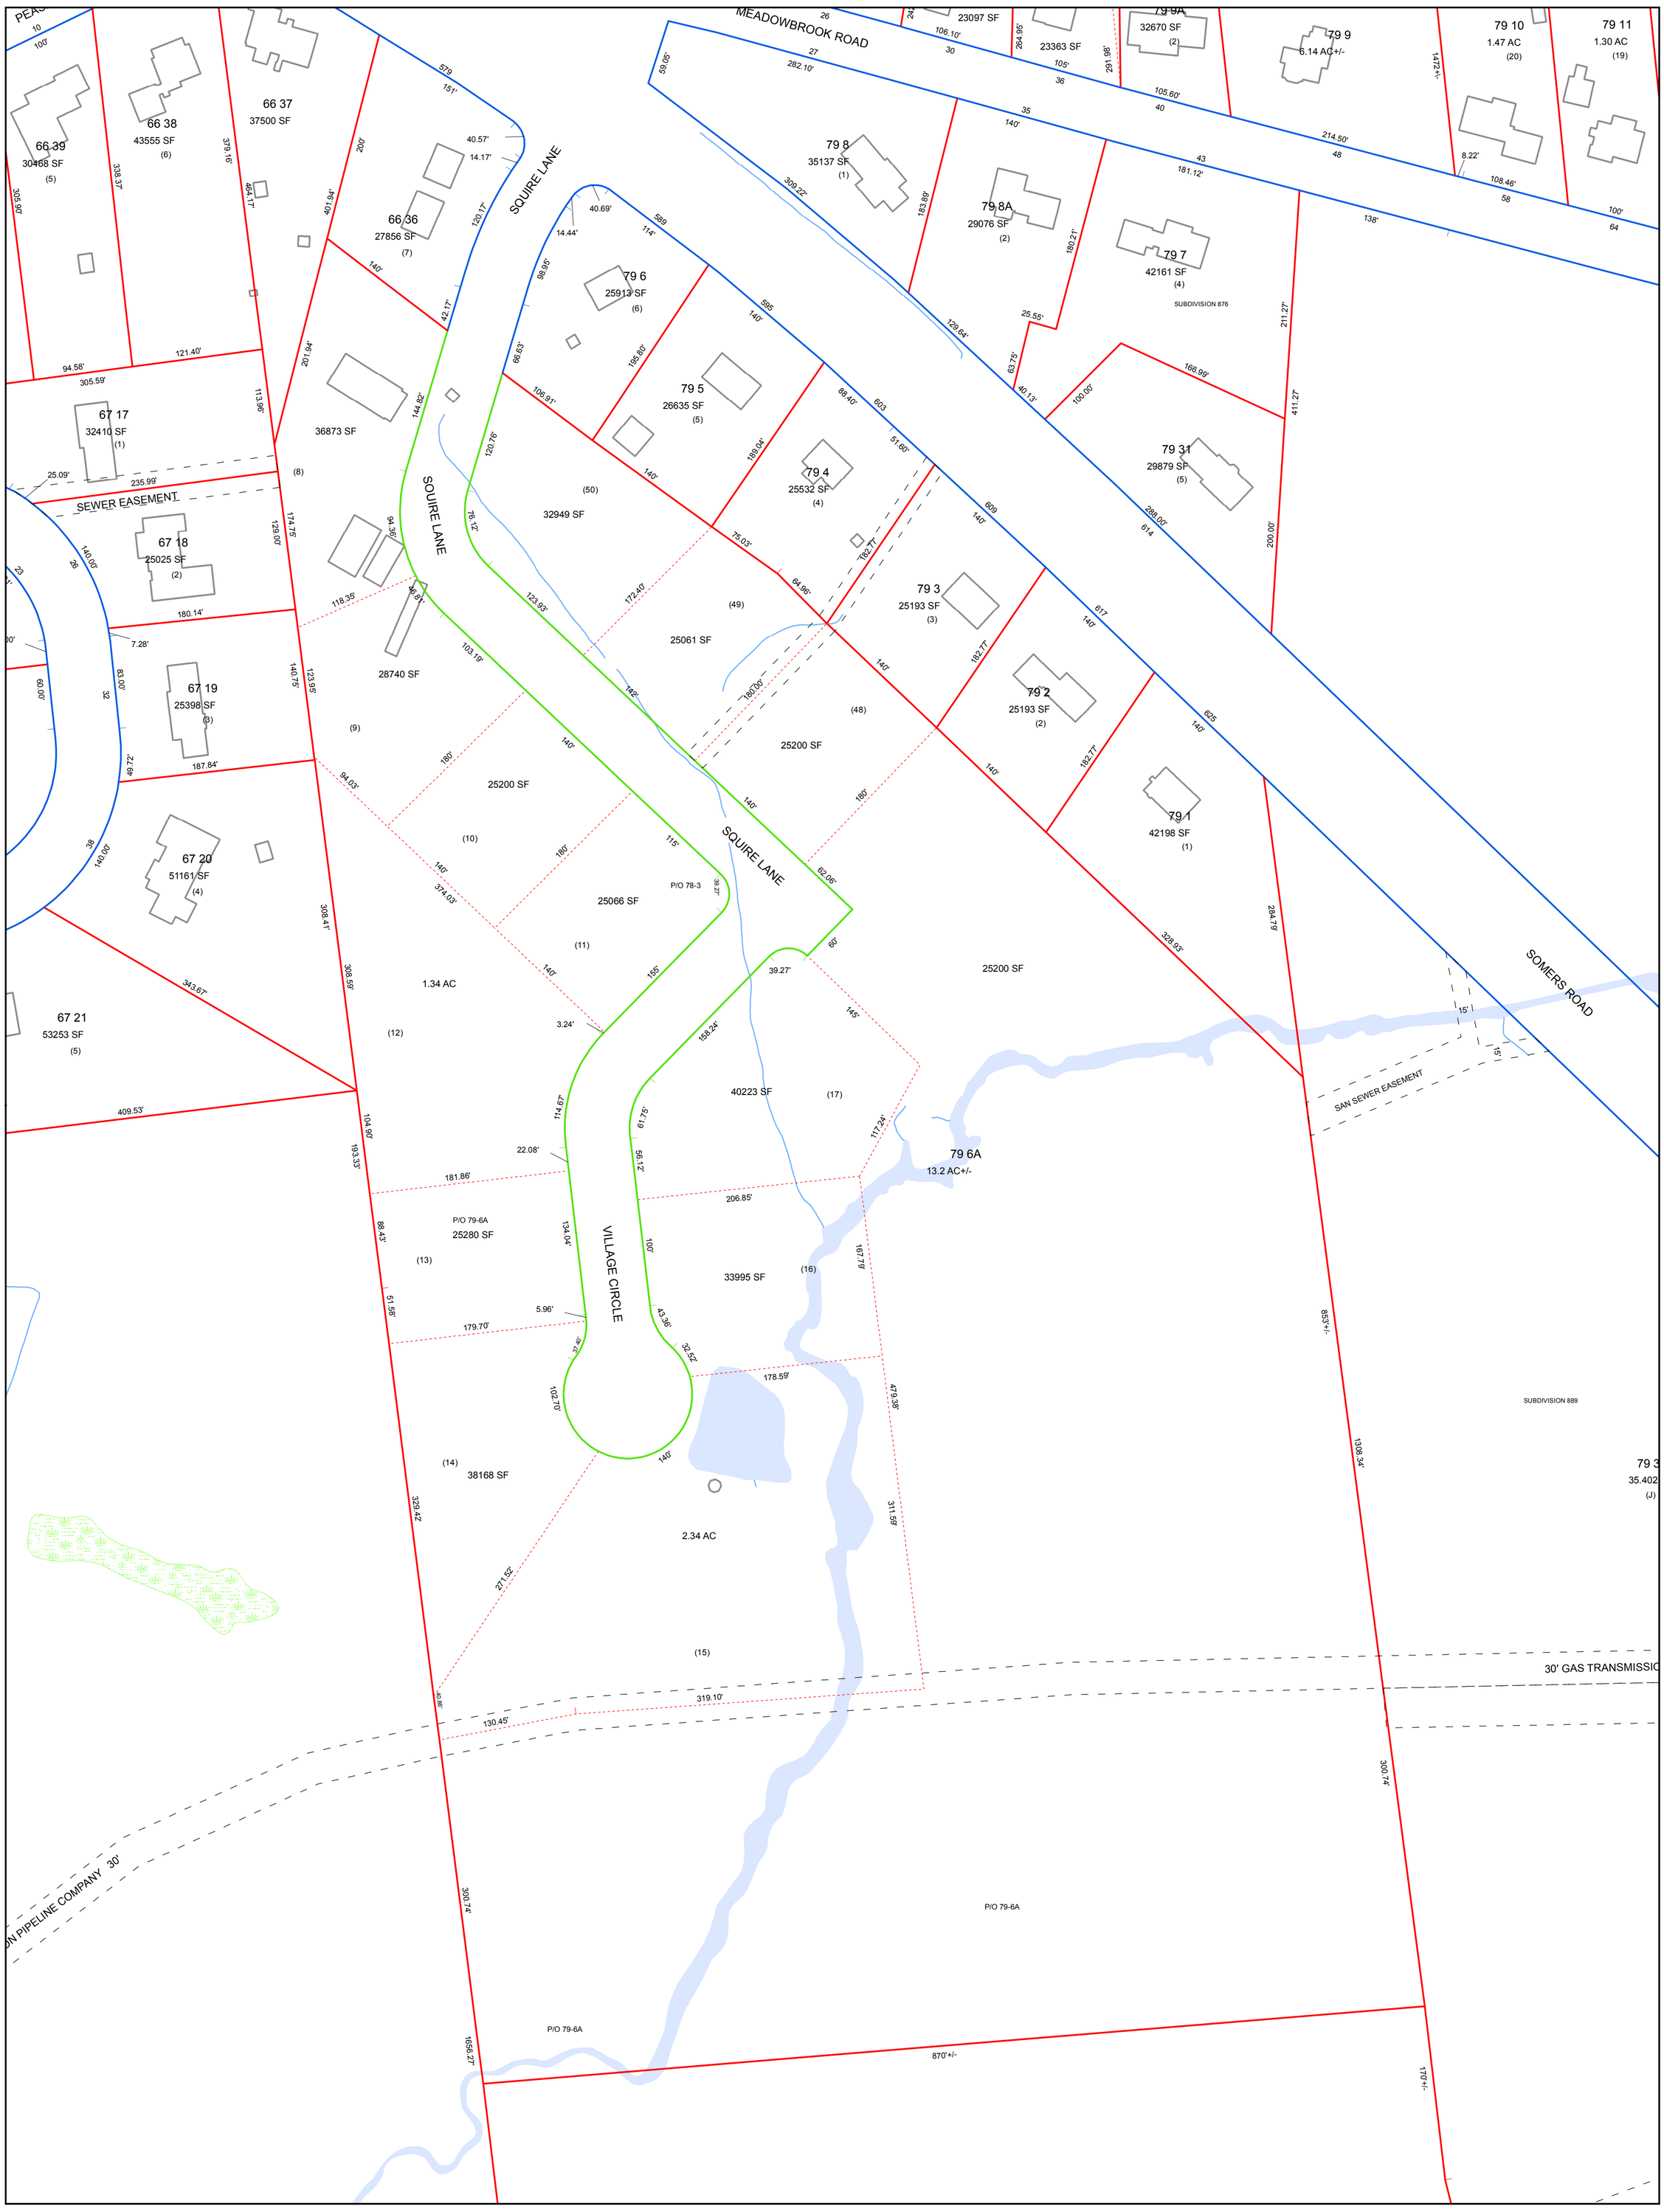

Legend

- Leader Lines
- Easement Boundaries
- ROW Breakline
- Parcel Breakline
- Paper ROW Breakline
- Town Boundary Breakline
- Other Breakline
- Parcel Line
- ROW Line
- Paper ROW Line
- Private ROW Line
- Town Boundary Line
- Other Boundary Line
- Former Lot Line
- Former ROW Line
- Former Paper ROW Line
- Former Town Boundary
- Parcel View
- Streams
- Buildings
- Swamps
- Waterbodies

ParcelEdits

Date: 9/3/2015

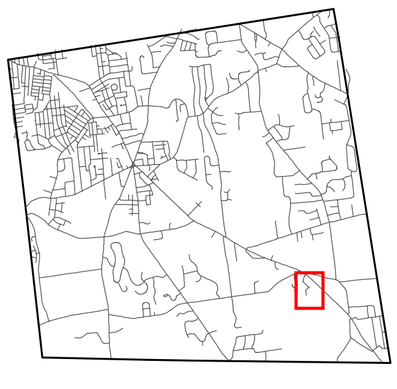

This map is prepared for the inventory of real property within the Town of East Longmeadow and is compiled from tax maps, recorded deeds and plats.
Users of this tax map are hereby notified that the aforementioned public primary information sources should be consulted for the verification of the information contained on this map. The Town of East Longmeadow and its mapping contractors assume no legal responsibility for the information contained herein.

Basemap building, pavement and hydrography features were compiled from a 1"=40' scale basemap, Spring, 2005.

0 40 80 160 Feet

1 inch = 80 feet