Pipeline Specialists
TEAM EJP
Everett J. Prescott, Inc.

JOB: 2" water service
SHEET NO.: 123 pleasant st. OF RJE
CALCULATED BY: DATE: 7-9-15
SCALE:

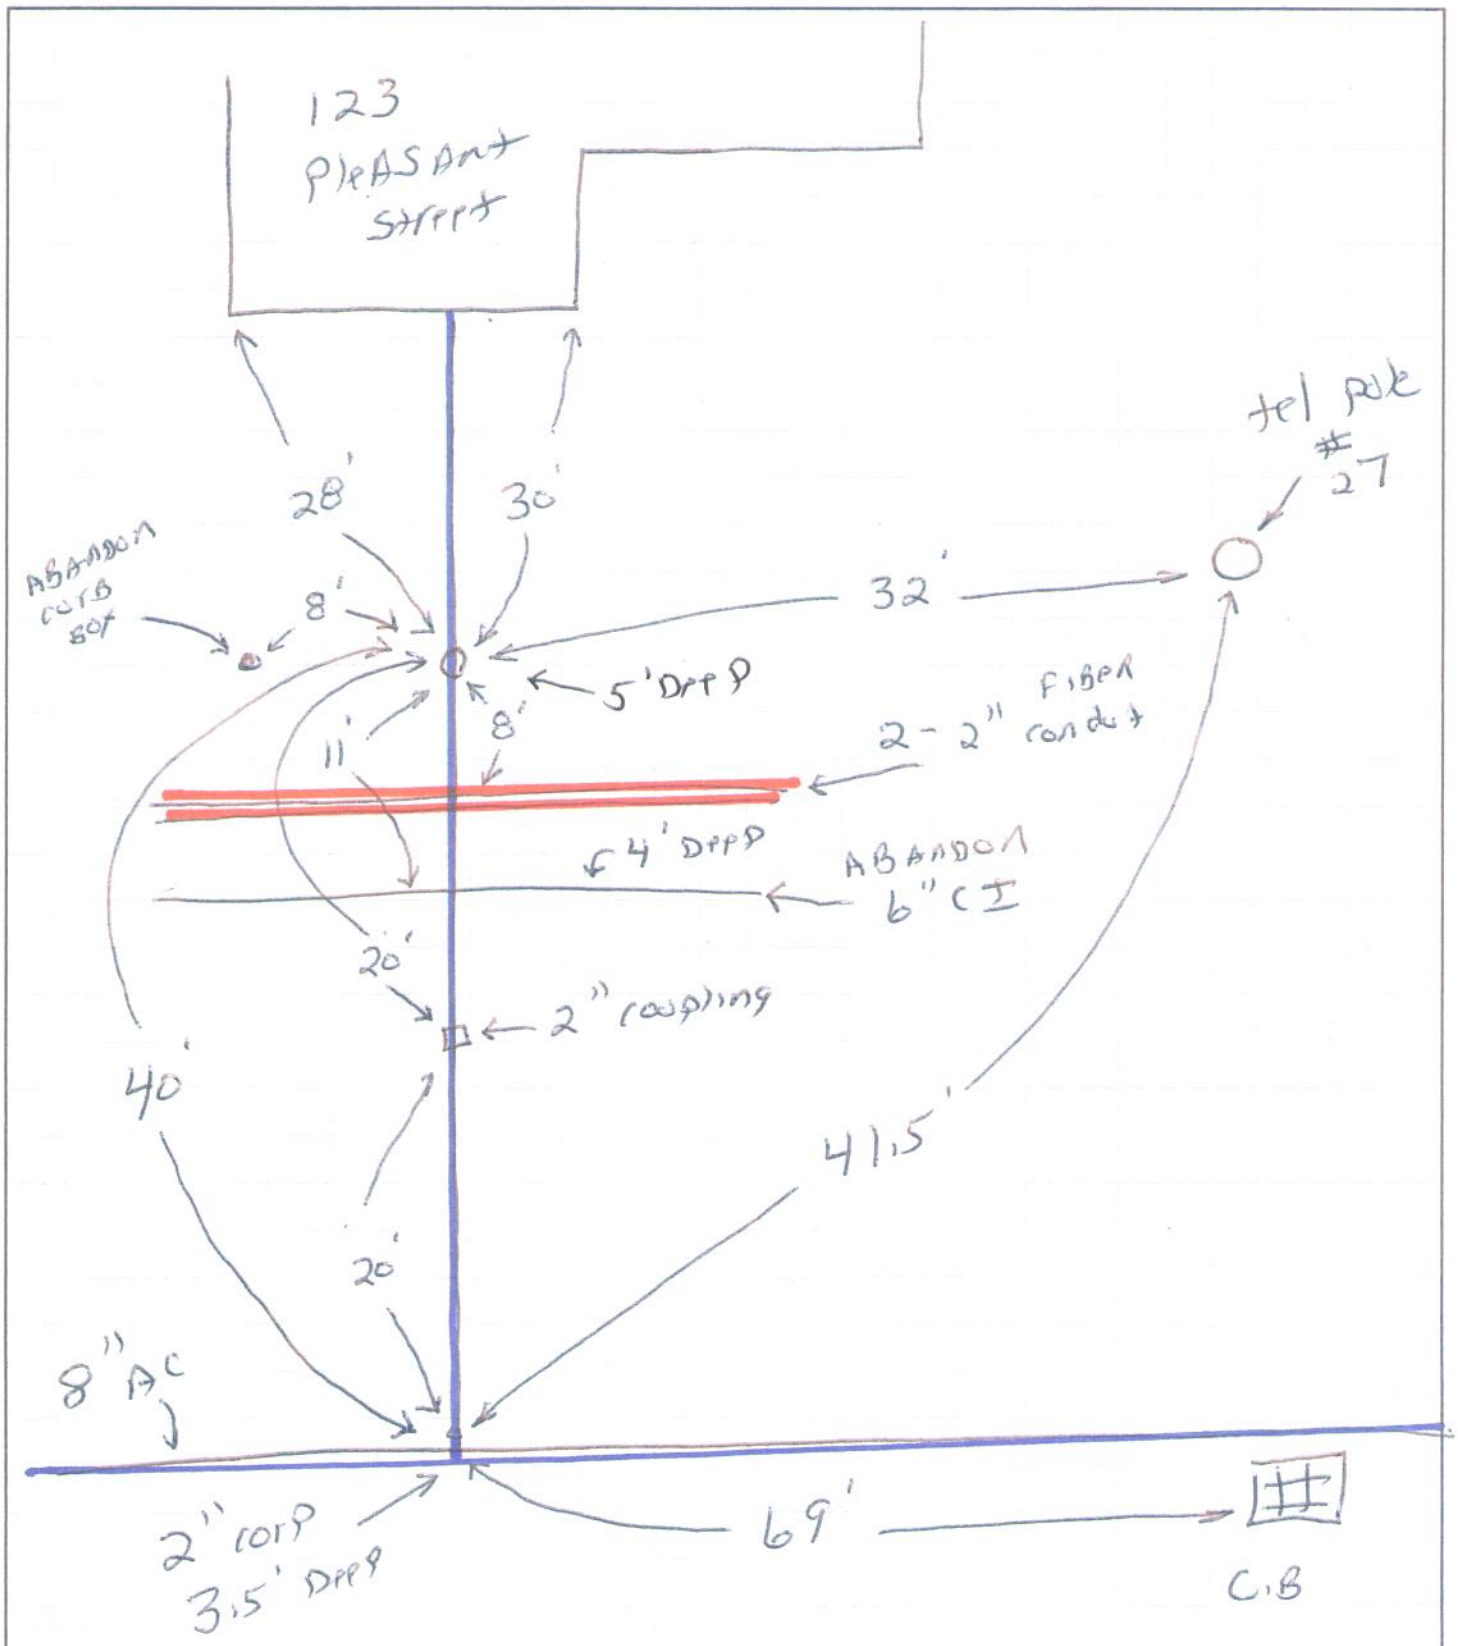

7/14/15 Don Murphy